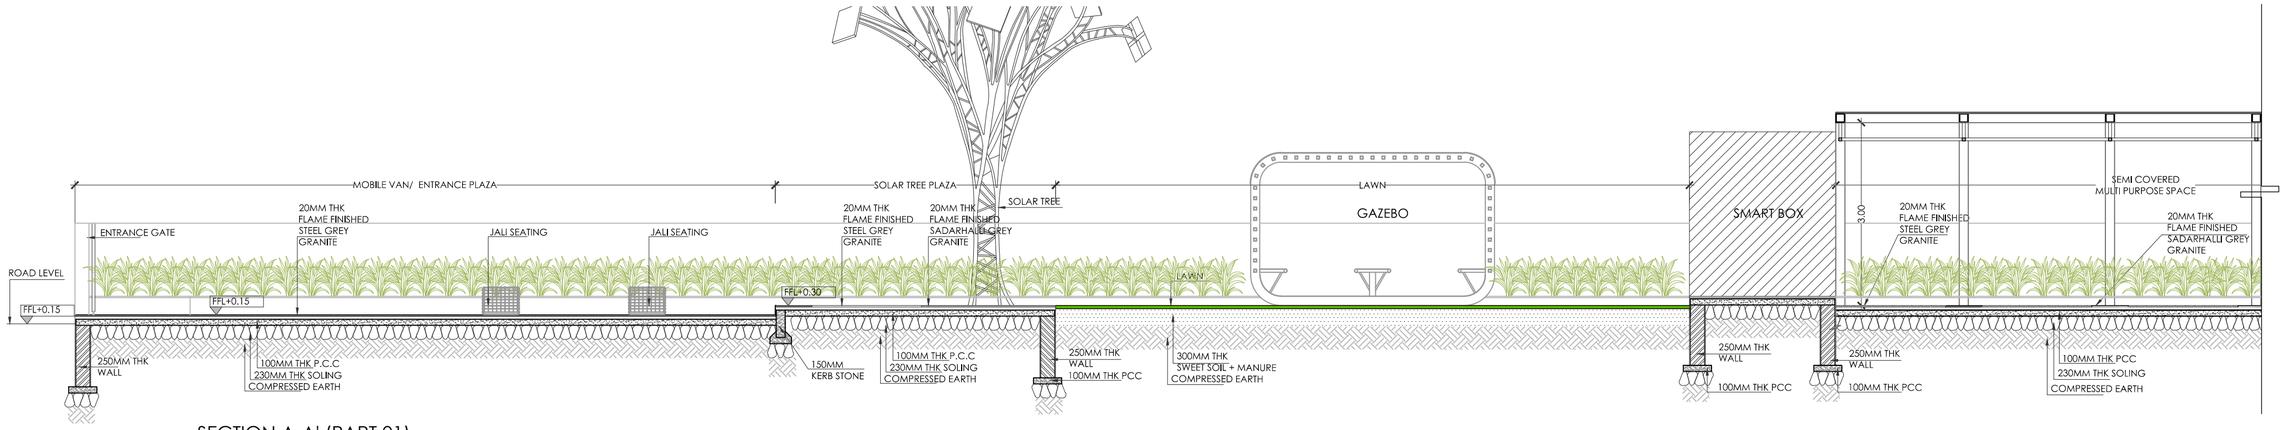

SECTION A-A' (PART 01)

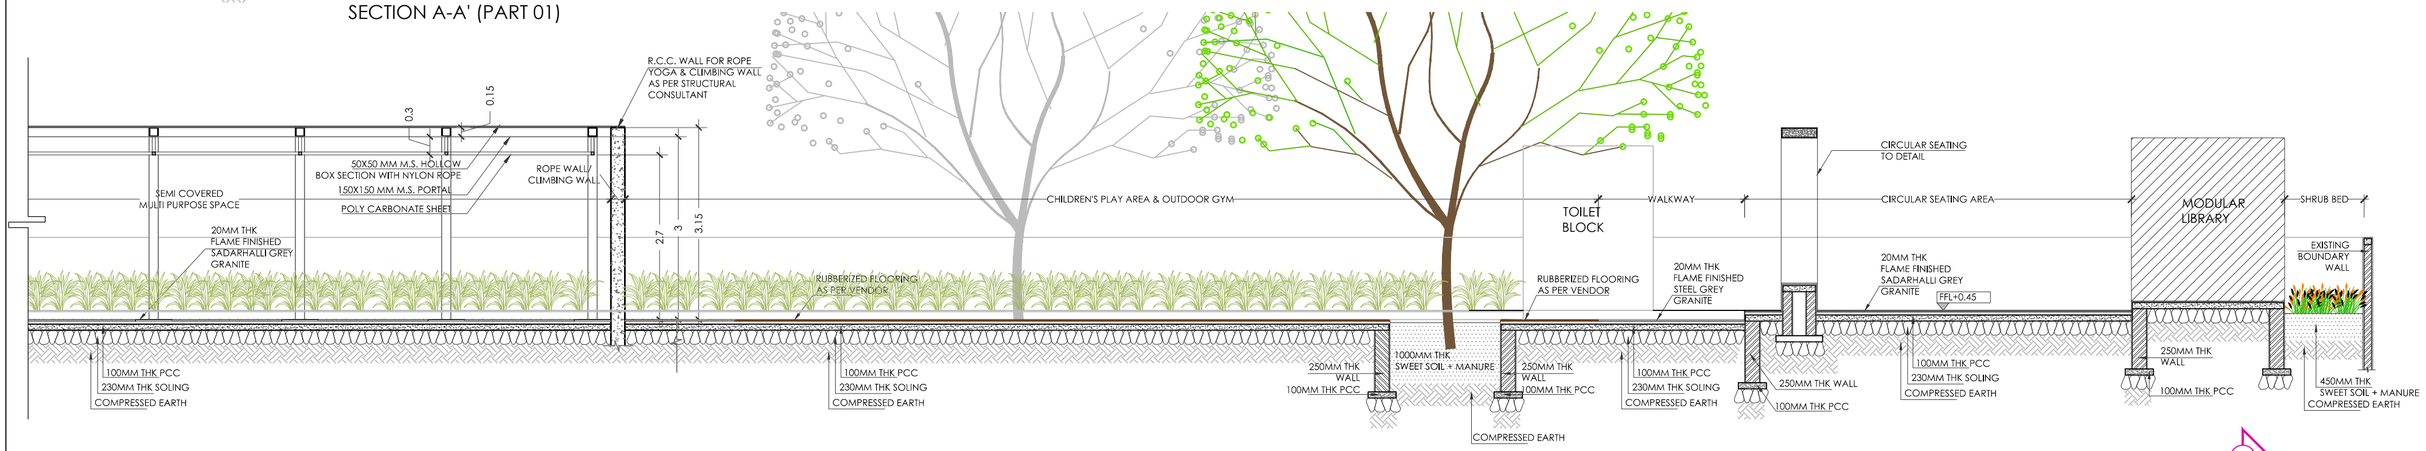

SECTION A-A' (PART 02)

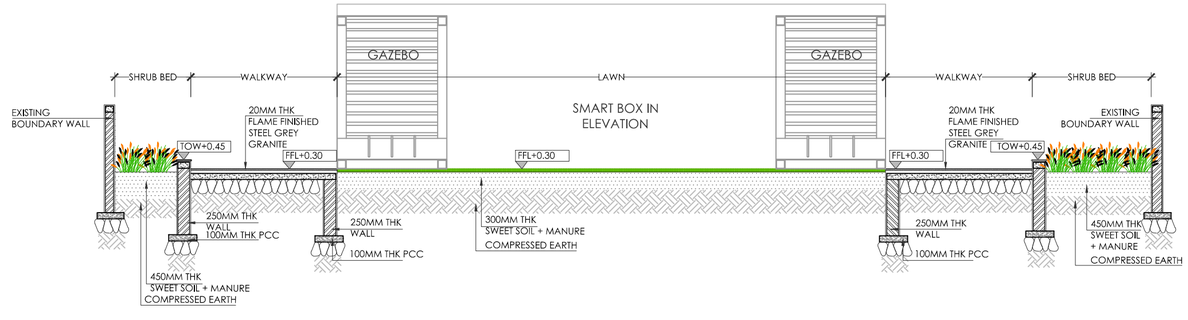

SECTION B-B'

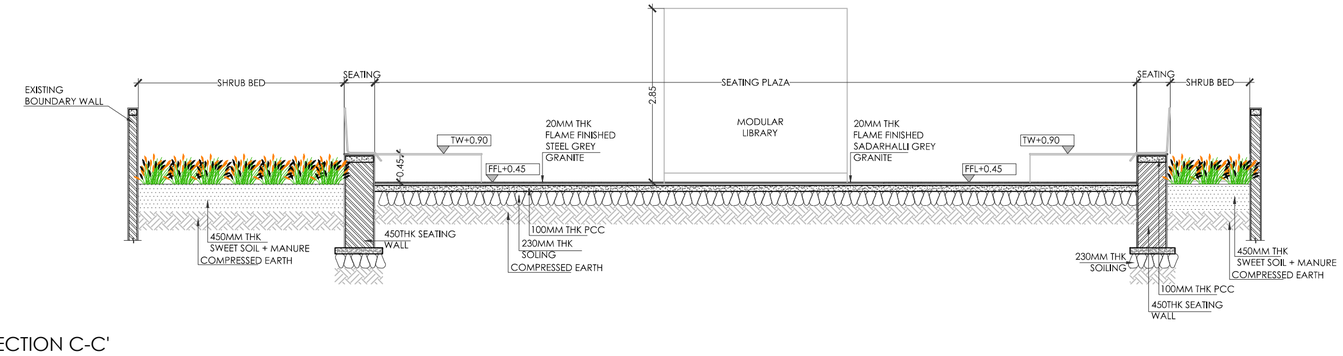

SECTION C-C'

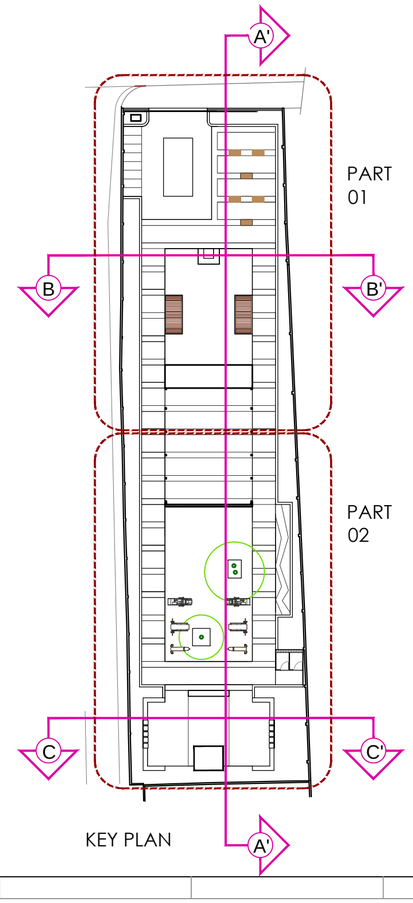

KEY PLAN

NOTE:
SHEET NO.

ANY CORRECTION OR CHOICE TO BE MADE BY ARCHITECTS ORDER ONLY. BLUE PRINT NOT BE SCALED FOR CONSTRUCTION PURPOSE. THIS DRAWINGS SHOULD NOT BE REPRODUCED WITHOUT WRITTEN PERMISSION OF THE COMPANY.

SBA ARCHITECTS AND DESIGNERS PVT. LTD.
LANDSCAPE INTERIOR ARCHITECTURE

CLIENT
XXX

PROJECT
SMART CITY

DRAWING TITLE
SECTIONS

DRAWING NO.
REVISED / ADDED/ DELETION

SCALE
AS SHOWN

DATE
15/07/2017

DESIGNED	CHECKED	APPROVED
SBA	SBA	SBA

REVISIONS
01
02
03
04
05
06
07
08
09
10