TCE.10596A-CV-1000-UD-30198
DWG NO

VISUAL IMPROVEMENT
STREETSCAPE PLAN
(SHEET-1 OF 21)
TITLE:

NORTH

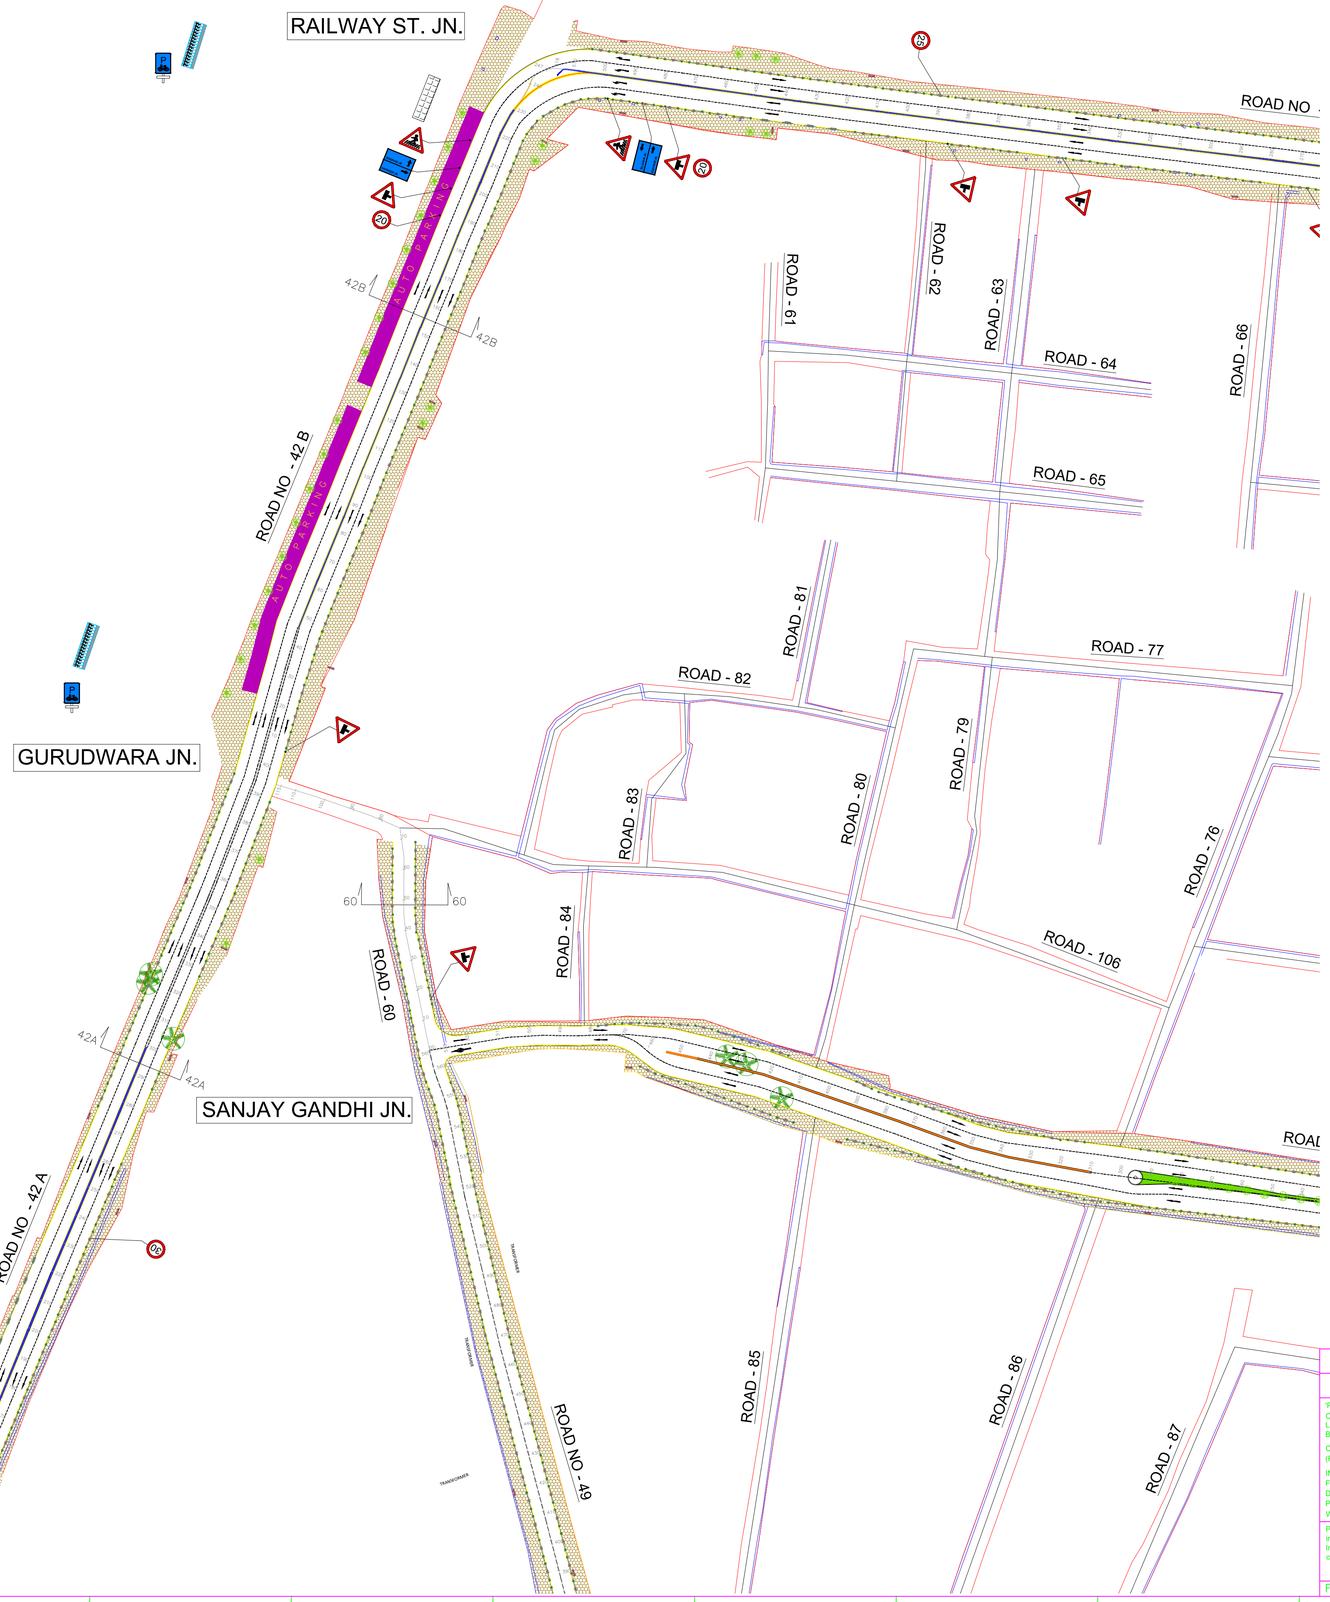

KEY PLAN :-

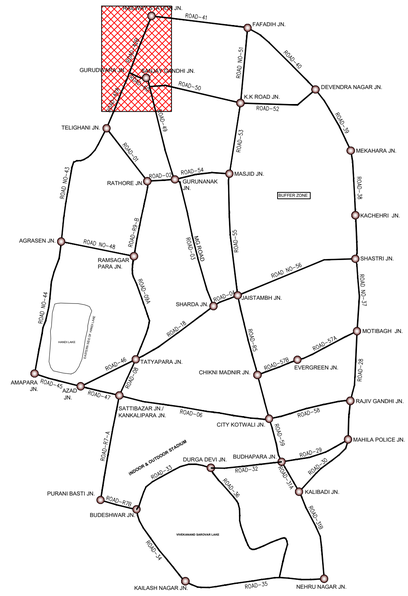

LEGEND

— — —	ROAD LANE LINE		ART WORK ALONG STATUE
	ROAD EDGE LINE		PROPOSED 2W/4W PARKING
	CYCLE STAND		PAVING PATTERNS ON THEMATIC MARKET FOOTPATHS
	CYCLE TRACK		
	PROPOSED REMOVE MEDIAN		PROPOSED TREE WITH SEATING
	PROPOSED MEDIAN		
	EXISTING MEDIAN		MEDIAN RAILING WITH DUSTBIN
	PROPOSED TREE BELT		FOOTPATH RAILING_FOR WIDER FOOTPATHS
	EXISTING BUS STOP		FOOTPATH RAILING_FOR NARROWER FOOTPATHS
	EXISTING TREE		SEATING ALONG ROADS
	PROPOSED SLOPE		

NOTES:-
1) DRAWINGS ARE IN METER.
2) DRAWING SHALL NOT BE SCALED FOR DIMENSION, ONLY WRITTEN DIMENSIONS SHALL BE FOLLOWED.
3) REFERENCE DRAWING NUMBERS-
FOR TYPICAL POSITIONS OF DUAL LITTER BINS SYSTEM
DRAWING NO.-TCE.10596A-CV-1000-UD-30198 (SHEET-21 OF 21)

	SIGN.												
	INITIALS												
	REVISIONS												
	SIGN.												
	INITIALS												
	REVISIONS												
P0	SIGN.												
	INITIALS	IRF											
ISSUE		DRN	DSN	CHD	CV	EL	IC	ME		PE/PM	APPD	DATE	
					CLEARED								

PURPOSE : ONLY FOR 'P' ISSUES

DO NOT SCALE

'P' (PRELIMINARY) ISSUES ARE NOT TO BE USED FOR CONSTRUCTION / FABRICATION BUT ARE ISSUED FOR LIMITED PURPOSES ONLY AS INDICATED IN THE SMALL BLOCK ABOVE THIS BLOCK.

CONSTRUCTION / FABRICATION WORK IS PERMITTED ON 'R' (RELEASED) ISSUES ONLY.

INFORMATION CONTAINED WITHIN 'HOLD' IS NOT RELEASED FOR CONSTUCTION / FABRICATION. FIELD MUST GET DESIGN OFFICE TO CLEAR 'HOLDS' IN TIME BEFORE PROCEEDING WITH ANY CONSTRUCTION / FABRICATION WORK RELATED TO 'HOLDS'.

Proprietary rights of the information contained herein belong to TCE. This information is intended to be used for the mentioned purpose/project only. In case of misuse of information and any claim arising thereof, cost and consequence will be on the party misusing the information.

FILE NAME : 10596A-CV-30198-P0

Mor Raipur SMART CITY

RAIPUR SMART CITY LIMITED
RAIPUR, CHHATTISGARH

VISUAL IMPROVEMENT
STREETSCAPE PLAN
(SHEET-1 OF 21)

TATA CONSULTING ENGINEERS LIMITED
WADIA TECHNO-ENGINEERING SERVICES LIMITED
MUMBAI

SCALE : 1:1000
DC & DISC : MUM-CV
DWG NO. TCE.10596A-CV-1000-UD-30198
ISSUE P0
SIZE-A1

FILE NAME: F-091-Rev-R0.dwg

TCE.10596A-CV-1000-UD-30198
DWG NO

VISUAL IMPROVEMENT
STREETSCAPE PLAN
(SHEET-2 OF 21)
TITLE:

NORTH

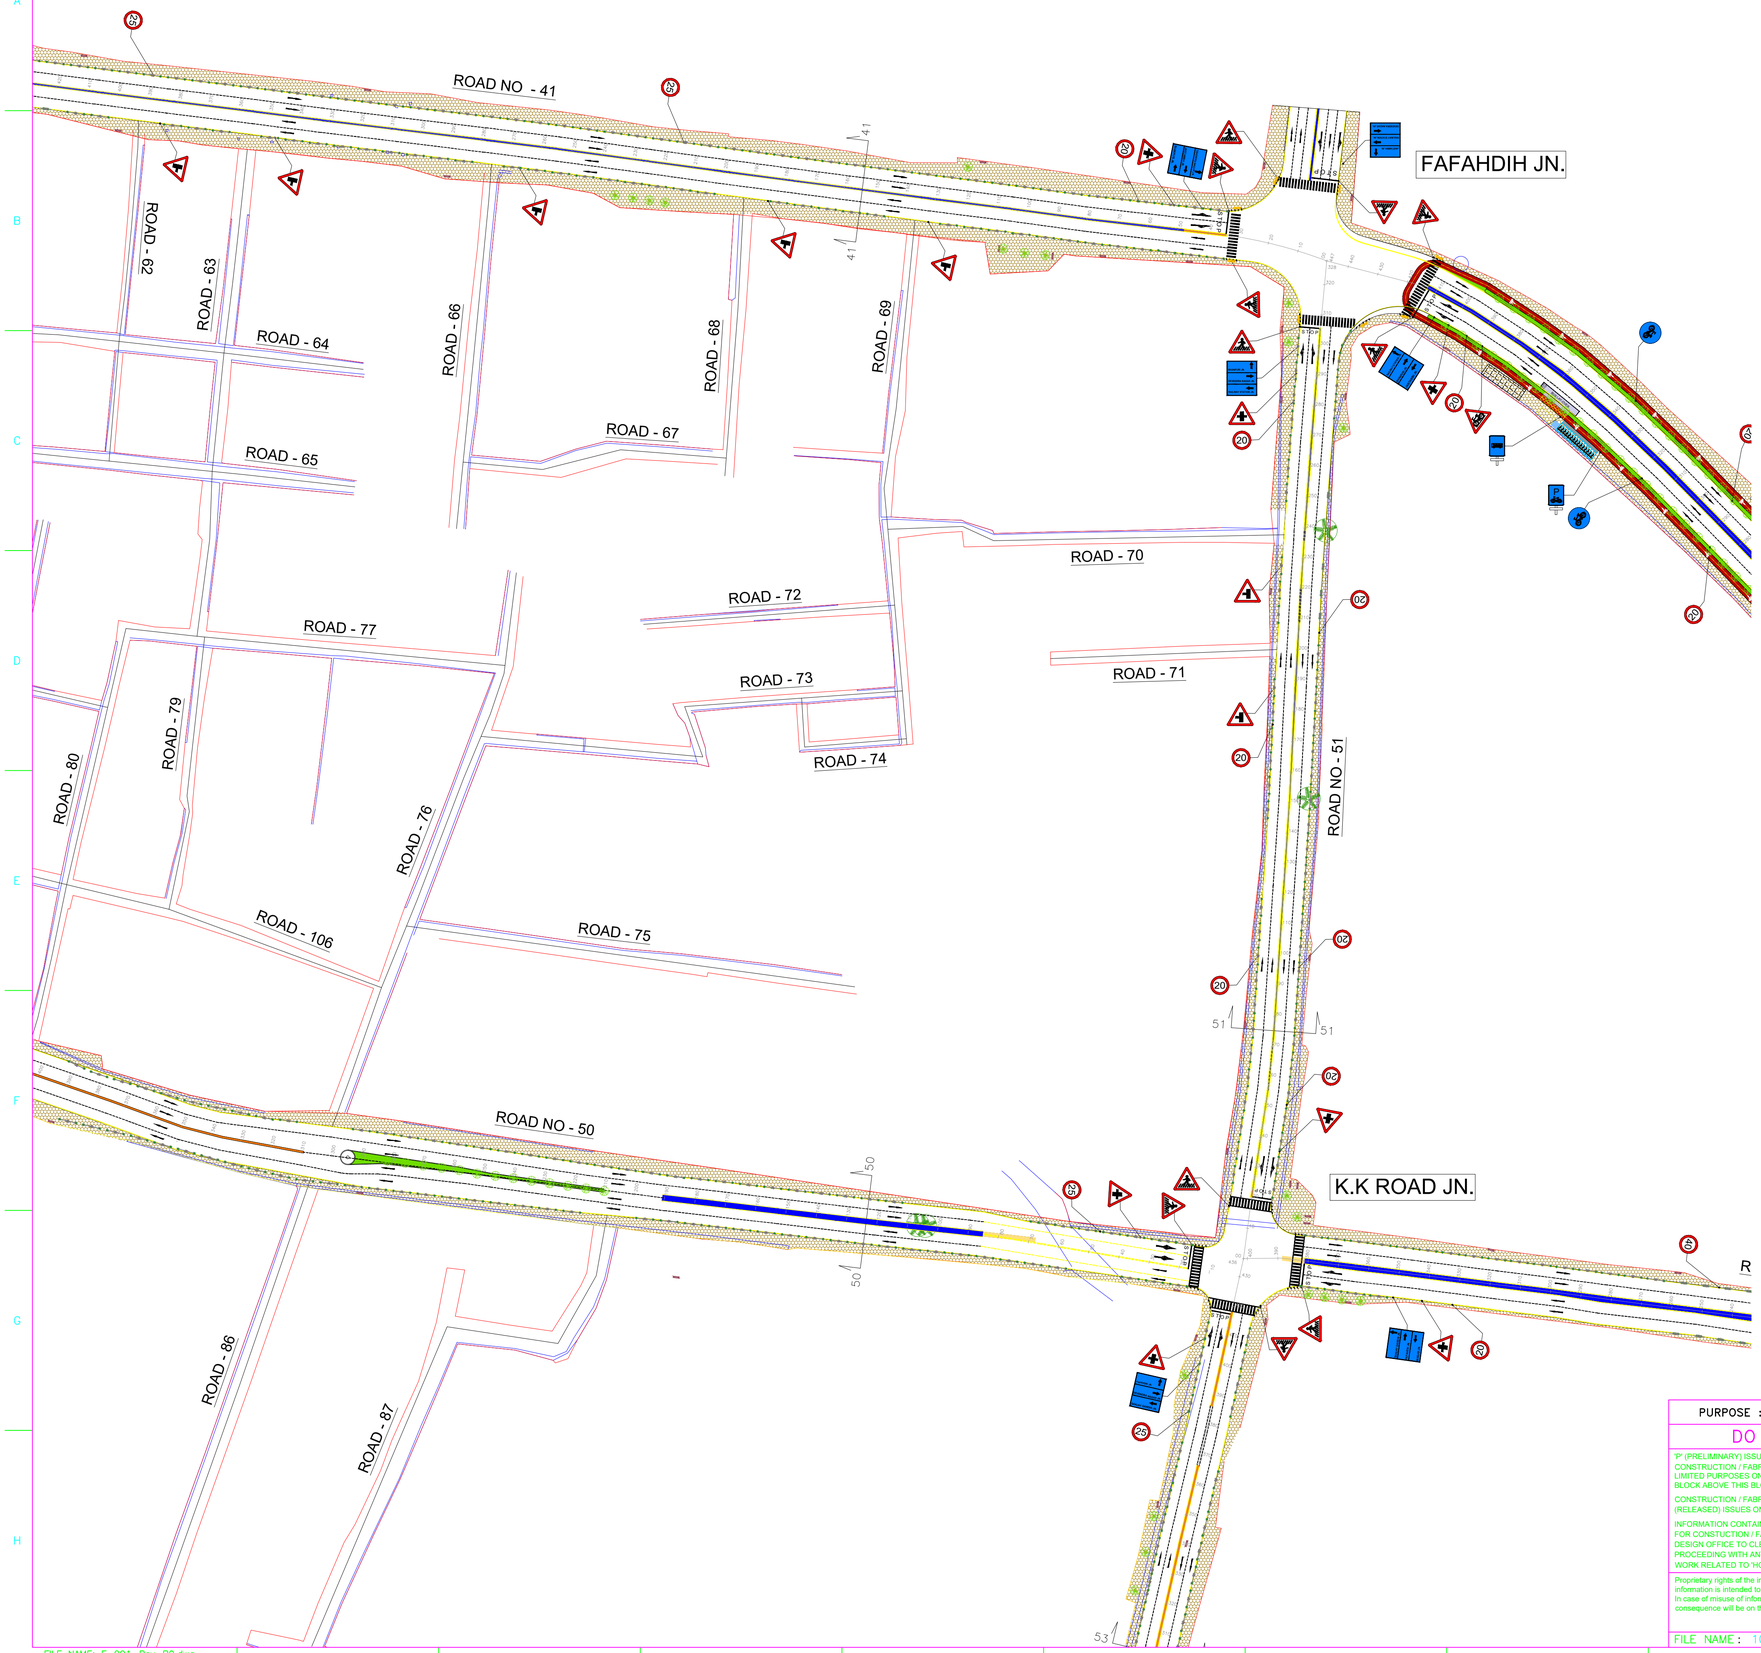

KEY PLAN :-

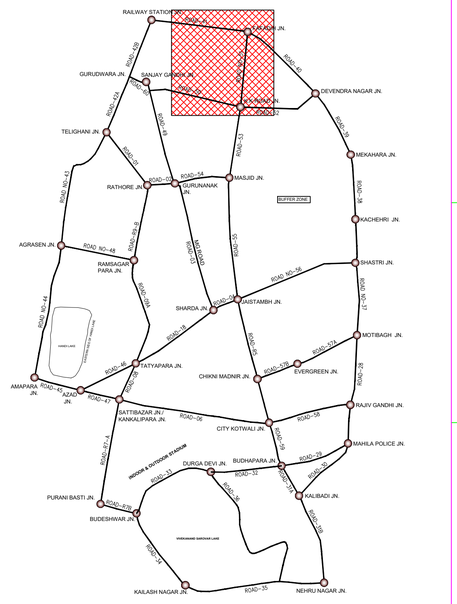

LEGEND			
	ROAD LANE LINE		ART WORK ALONG STATUE
	ROAD EDGE LINE		PROPOSED 2W/4W PARKING
	CYCLE STAND		PAVING PATTERNS ON THEMATIC MARKET FOOTPATHS
	CYCLE TRACK		
	PROPOSED REMOVE MEDIAN		PROPOSED TREE WITH SEATING
	PROPOSED MEDIAN		
	EXISTING MEDIAN		MEDIAN RAILING WITH DUSTBIN
	PROPOSED TREE BELT		FOOTPATH RAILING_FOR WIDER FOOTPATHS
	EXISTING BUS STOP		FOOTPATH RAILING_FOR NARROWER FOOTPATHS
	EXISTING TREE		SEATING ALONG ROADS
	PROPOSED SLOPE		

NOTES:-
1) DRAWINGS ARE IN METER.
2) DRAWING SHALL NOT BE SCALED FOR DIMENSION, ONLY WRITTEN DIMENSIONS SHALL BE FOLLOWED.
3) REFERENCE DRAWING NUMBERS- FOR TYPICAL POSITIONS OF DUAL LITTER BINS SYSTEM DRAWING NO.-TCE.10596A-CV-1000-UD-30198 (SHEET-21 OF 21)

	SIGN.												
	INITIALS												
	REVISIONS												
	SIGN.												
	INITIALS												
	REVISIONS												
P0	SIGN.												
	INITIALS	IRF											
ISSUE		DRN	DSN	CHD	CV	EL	IC	ME		PE/PM	APPD	DATE	
					CLEARED								

PURPOSE : ONLY FOR 'P' ISSUES

DO NOT SCALE

'P' (PRELIMINARY) ISSUES ARE NOT TO BE USED FOR CONSTRUCTION / FABRICATION BUT ARE ISSUED FOR LIMITED PURPOSES ONLY AS INDICATED IN THE SMALL BLOCK ABOVE THIS BLOCK.

CONSTRUCTION / FABRICATION WORK IS PERMITTED ON 'R' (RELEASED) ISSUES ONLY.

INFORMATION CONTAINED WITHIN 'HOLD' IS NOT RELEASED FOR CONSTUCTION / FABRICATION. FIELD MUST GET DESIGN OFFICE TO CLEAR 'HOLDS' IN TIME BEFORE PROCEEDING WITH ANY CONSTRUCTION / FABRICATION WORK RELATED TO 'HOLDS'.

Proprietary rights of the information contained herein belong to TCE. This information is intended to be used for the mentioned purpose/project only. In case of misuse of information and any claim arising thereof, cost and consequence will be on the party misusing the information.

FILE NAME : 10596A-CV-30198-P0

RAIPUR SMART CITY LIMITED
RAIPUR, CHHATTISGARH

VISUAL IMPROVEMENT
STREETSCAPE PLAN
(SHEET-2 OF 21)

TATA CONSULTING ENGINEERS LIMITED
WADIA TECHNO-ENGINEERING SERVICES LIMITED
MUMBAI

SCALE : 1:1000
DC & DISC : MUM-CV
DWG NO. TCE.10596A-CV-1000-UD-30198
ISSUE P0
SIZE-A1

FILE NAME: F-091-Rev-R0.dwg

DWG NO: TCE.10596A-CV-1000-UD-30198

TITLE: VISUAL IMPROVEMENT STREETSCAPE PLAN (SHEET-3 OF 21)

NORTH

AHDIH JN.

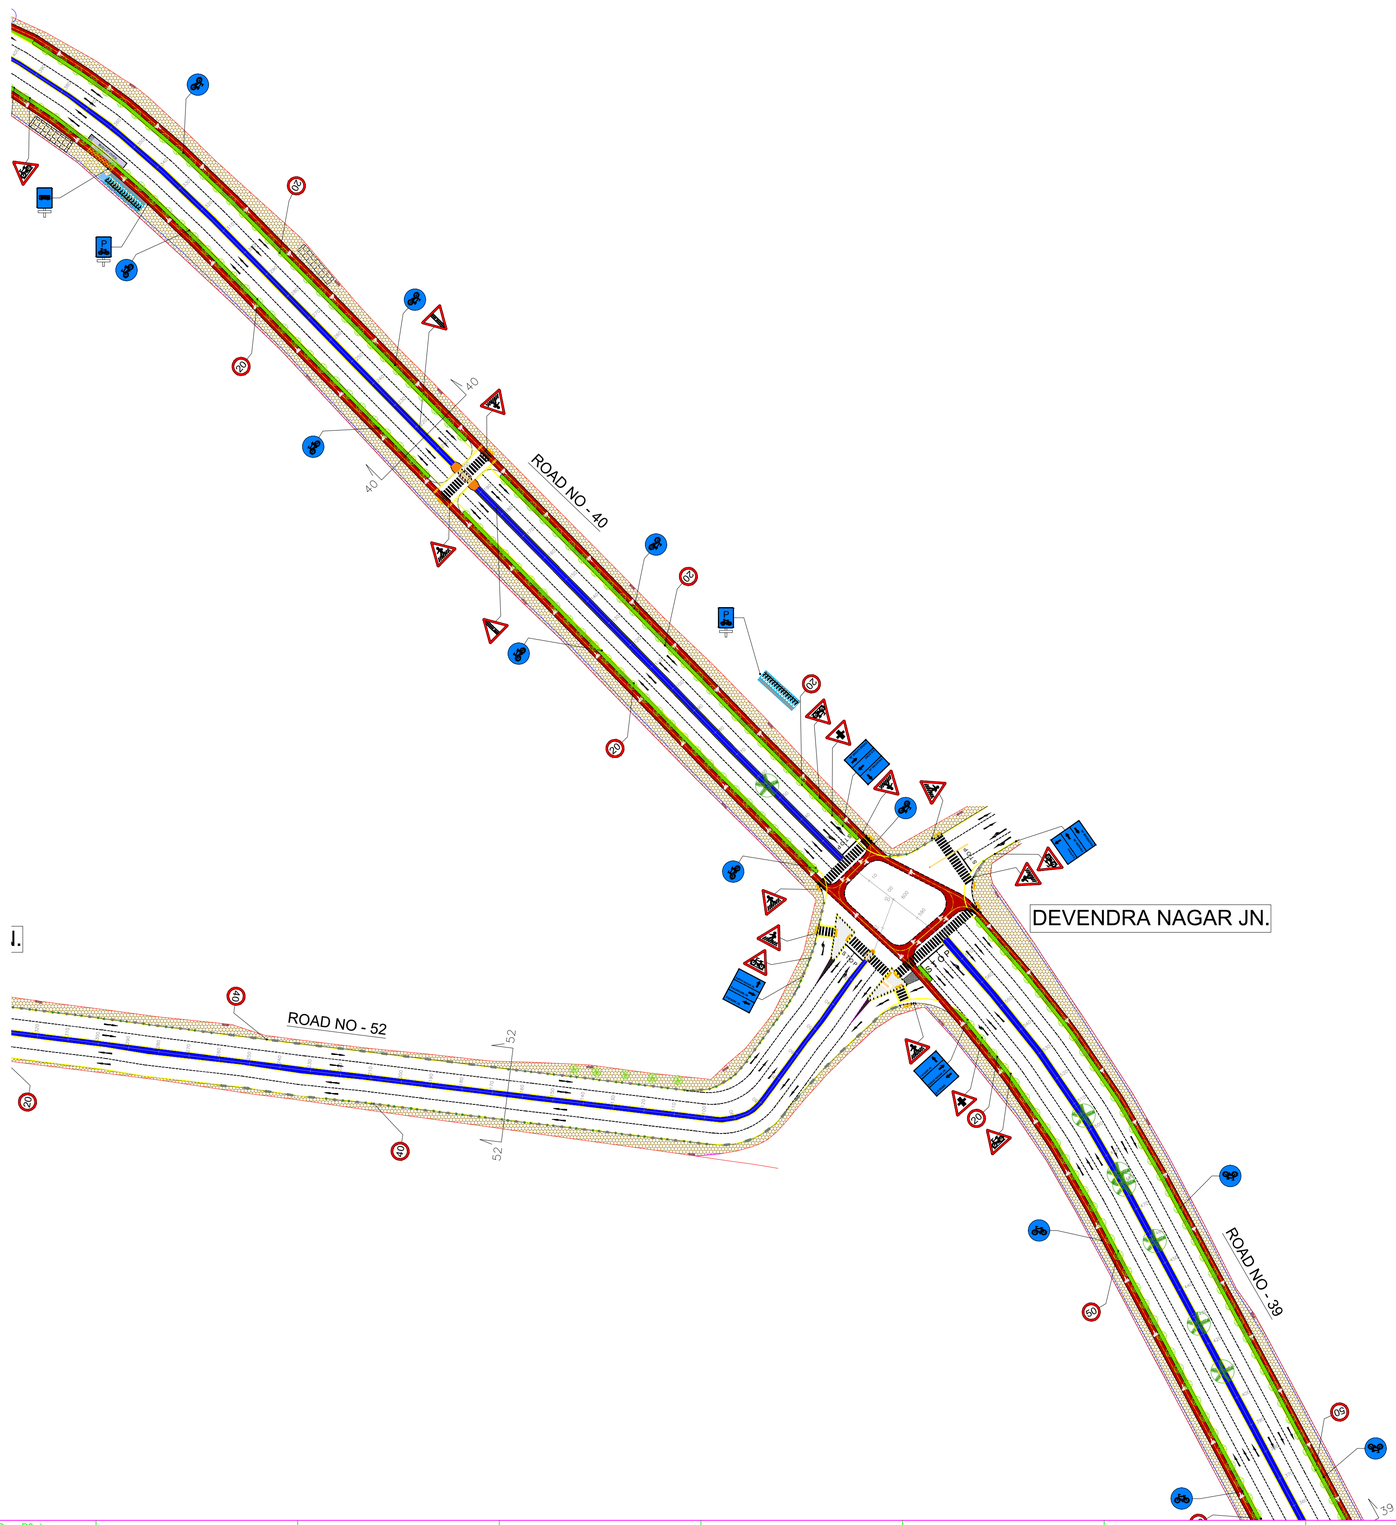

KEY PLAN :-

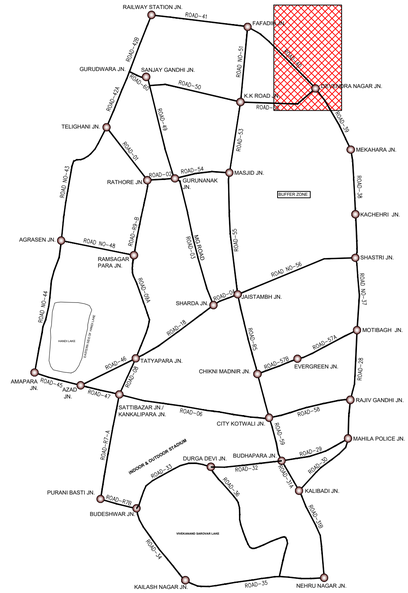

LEGEND

— — —	ROAD LANE LINE		ART WORK ALONG STATUE
	ROAD EDGE LINE		PROPOSED 2W/4W PARKING
	CYCLE STAND		PAVING PATTERNS ON THEMATIC MARKET FOOTPATHS
	CYCLE TRACK		
	PROPOSED REMOVE MEDIAN		PROPOSED TREE WITH SEATING
	PROPOSED MEDIAN		MEDIAN RAILING WITH DUSTBIN
	EXISTING MEDIAN		FOOTPATH RAILING_FOR WIDER FOOTPATHS
	PROPOSED TREE BELT		FOOTPATH RAILING_FOR NARROWER FOOTPATHS
	EXISTING BUS STOP		SEATING ALONG ROADS
	EXISTING TREE		
	PROPOSED SLOPE		

NOTES:-
1) DRAWINGS ARE IN METER.
2) DRAWING SHALL NOT BE SCALED FOR DIMENSION, ONLY WRITTEN DIMENSIONS SHALL BE FOLLOWED.
3) REFERENCE DRAWING NUMBERS-
FOR TYPICAL POSITIONS OF DUAL LITTER BINS SYSTEM
DRAWING NO.-TCE.10596A-CV-1000-UD-30198 (SHEET-21 OF 21)

	SIGN.												
	INITIALS												
	REVISIONS												
	SIGN.												
	INITIALS												
	REVISIONS												
	SIGN.												
P0	INITIALS	IRF											
ISSUE		DRN	DSN	CHD	CV	EL	IC	ME		PE/PM	APPD	DATE	
					CLEARED								

PURPOSE : ONLY FOR 'P' ISSUES

DO NOT SCALE

'P' (PRELIMINARY) ISSUES ARE NOT TO BE USED FOR CONSTRUCTION / FABRICATION BUT ARE ISSUED FOR LIMITED PURPOSES ONLY AS INDICATED IN THE SMALL BLOCK ABOVE THIS BLOCK.

CONSTRUCTION / FABRICATION WORK IS PERMITTED ON 'R' (RELEASED) ISSUES ONLY.

INFORMATION CONTAINED WITHIN 'HOLD' IS NOT RELEASED FOR CONSTUCTION / FABRICATION. FIELD MUST GET DESIGN OFFICE TO CLEAR 'HOLDS' IN TIME BEFORE PROCEEDING WITH ANY CONSTRUCTION / FABRICATION WORK RELATED TO 'HOLDS'.

Proprietary rights of the information contained herein belong to TCE. This information is intended to be used for the mentioned purpose/project only. In case of misuse of information and any claim arising thereof, cost and consequence will be on the party misusing the information.

FILE NAME: 10596A-CV-30198-P0

RAIPUR SMART CITY LIMITED
RAIPUR, CHHATTISGARH

VISUAL IMPROVEMENT STREETSCAPE PLAN (SHEET-3 OF 21)

TATA CONSULTING ENGINEERS LIMITED
WADIA TECHNO-ENGINEERING SERVICES LIMITED
MUMBAI

SCALE : 1:1000
DC & DISC: MUM-CV
DWG NO. TCE.10596A-CV-1000-UD-30198
ISSUE P0
SIZE-A1

FILE NAME: F-091-Rev-R0.dwg

DWG NO: TCE.10596A-CV-1000-UD-30198

TITLE: VISUAL IMPROVEMENT STREETSCAPE PLAN (SHEET-4 OF 21)

NORTH

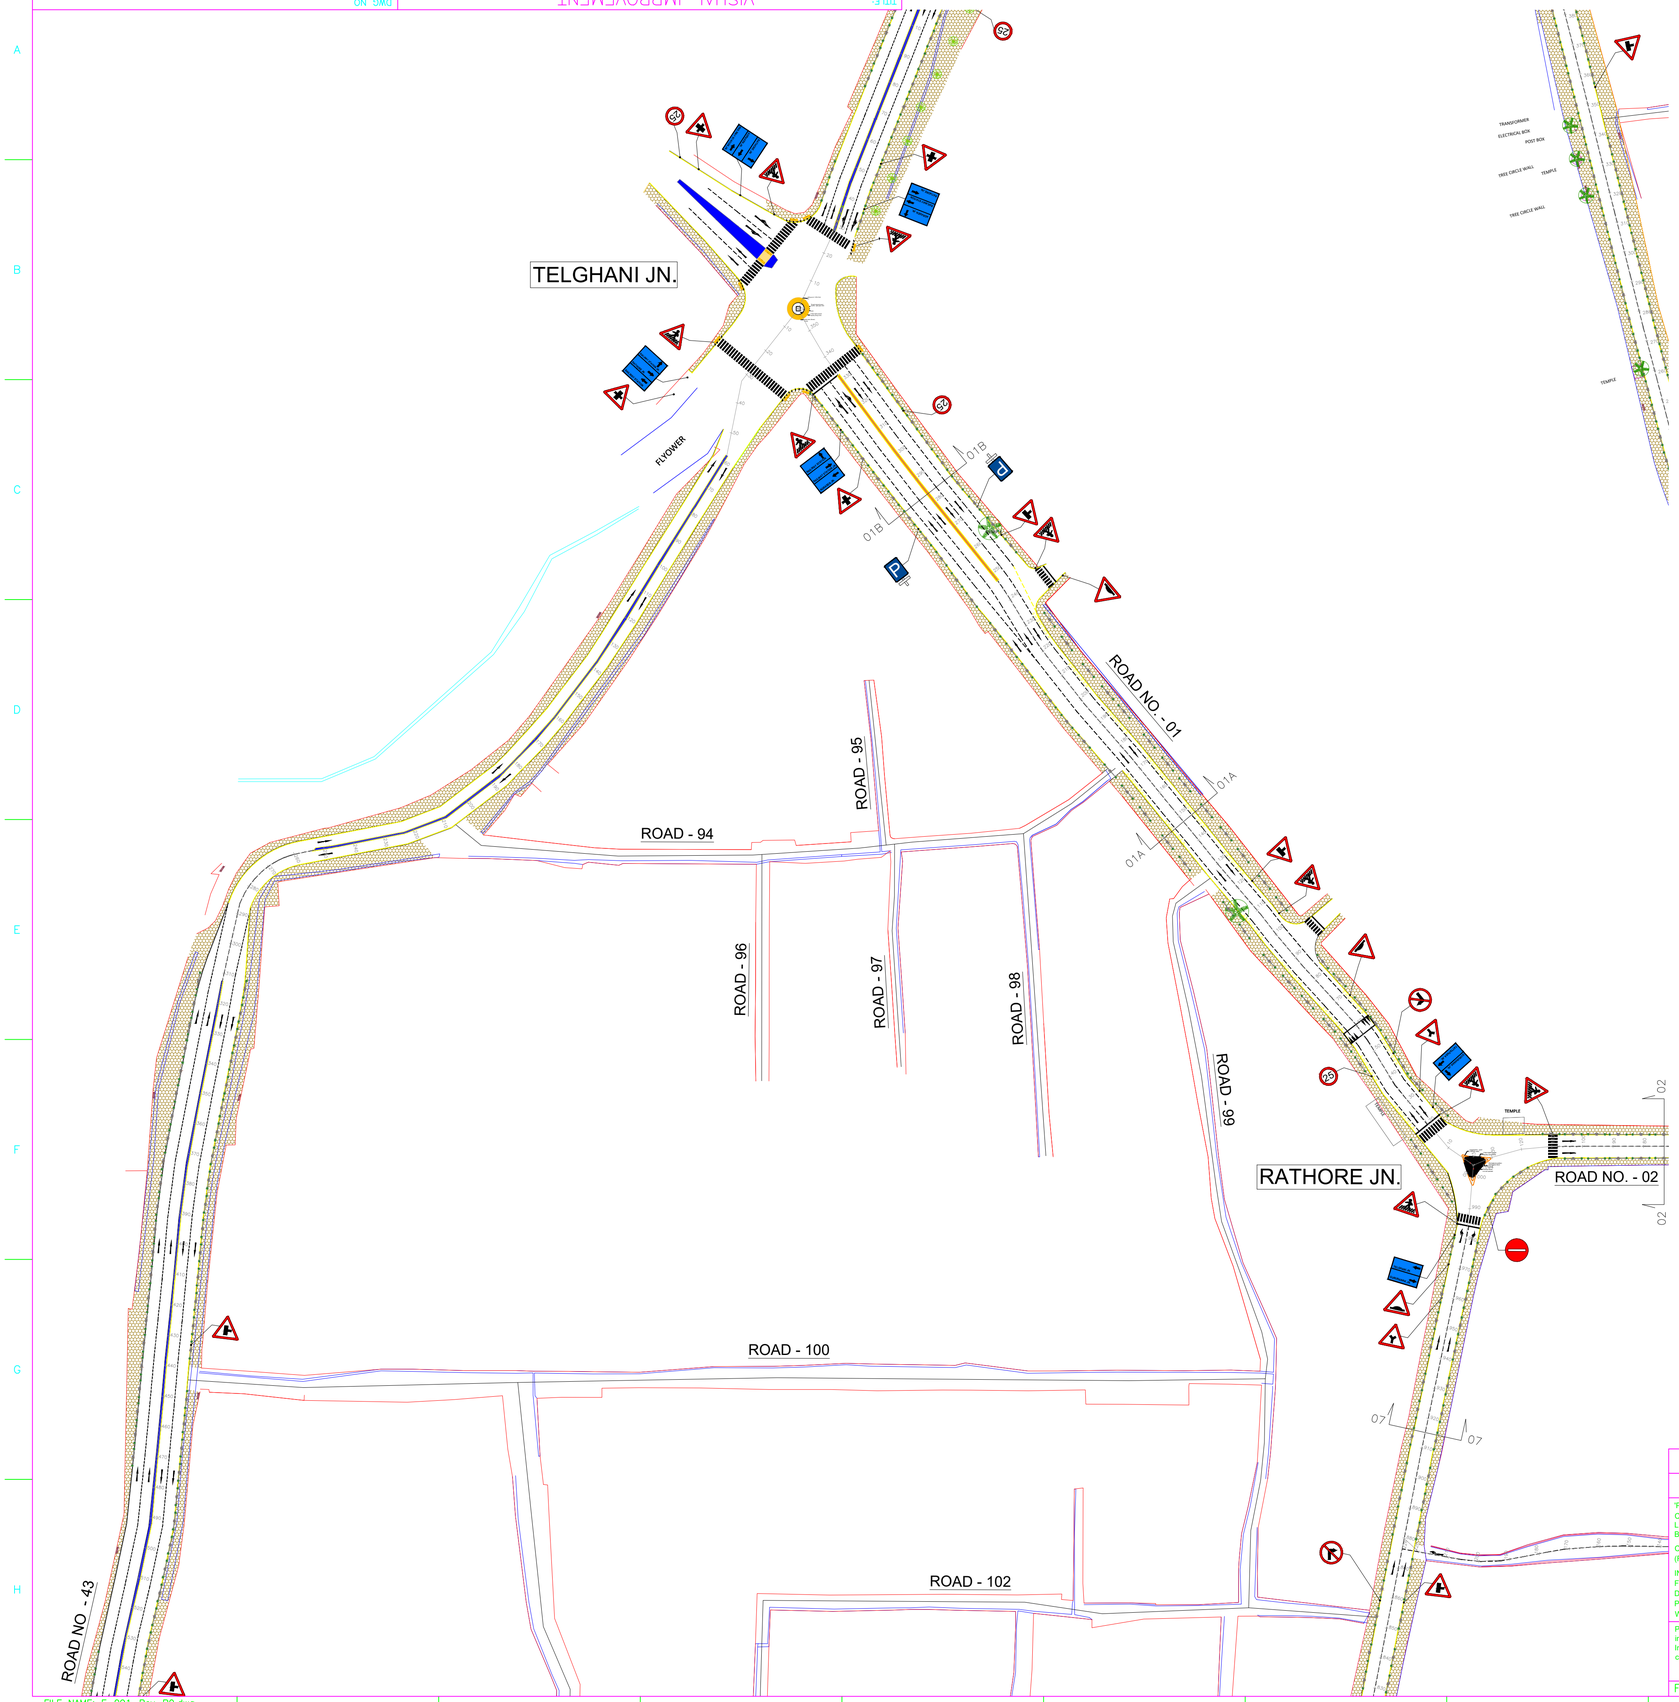

KEY PLAN :-

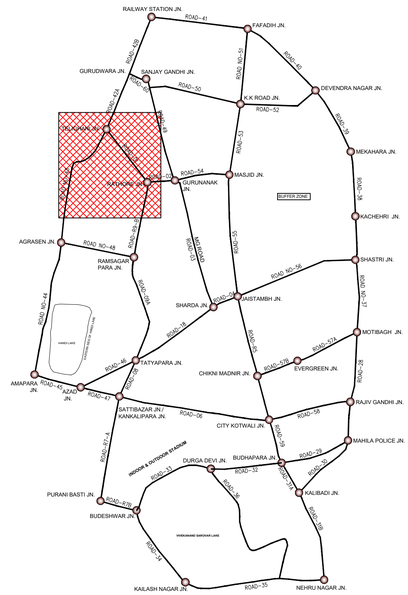

LEGEND

ROAD LANE LINE		ART WORK ALONG STATUE	
ROAD EDGE LINE		PROPOSED 2W/4W PARKING	
CYCLE STAND		PAVING PATTERNS ON THEMATIC MARKET FOOTPATHS	
CYCLE TRACK			
PROPOSED REMOVE MEDIAN		PROPOSED TREE WITH SEATING	
PROPOSED MEDIAN			
EXISTING MEDIAN		MEDIAN RAILING WITH DUSTBIN	
PROPOSED TREE BELT		FOOTPATH RAILING_FOR WIDER FOOTPATHS	
EXISTING BUS STOP		FOOTPATH RAILING_FOR NARROWER FOOTPATHS	
EXISTING TREE		SEATING ALONG ROADS	
PROPOSED SLOPE			

NOTES:-
1) DRAWINGS ARE IN METER.
2) DRAWING SHALL NOT BE SCALED FOR DIMENSION, ONLY WRITTEN DIMENSIONS SHALL BE FOLLOWED.
3) REFERENCE DRAWING NUMBERS- FOR TYPICAL POSITIONS OF DUAL LITTER BINS SYSTEM DRAWING NO.-TCE.10596A-CV-1000-UD-30198 (SHEET-21 OF 21)

	SIGN.												
	INITIALS												
	REVISIONS												
	SIGN.												
	INITIALS												
	REVISIONS												
P0	SIGN.												
	INITIALS	IRF											
ISSUE		DRN	DSN	CHD	CV	EL	IC	ME		PE/PM	APPD	DATE	
					CLEARED								

PURPOSE : ONLY FOR 'P' ISSUES

DO NOT SCALE

'P' (PRELIMINARY) ISSUES ARE NOT TO BE USED FOR CONSTRUCTION / FABRICATION BUT ARE ISSUED FOR LIMITED PURPOSES ONLY AS INDICATED IN THE SMALL BLOCK ABOVE THIS BLOCK.

CONSTRUCTION / FABRICATION WORK IS PERMITTED ON 'R' (RELEASED) ISSUES ONLY.

INFORMATION CONTAINED WITHIN 'HOLD' IS NOT RELEASED FOR CONSTUCTION / FABRICATION. FIELD MUST GET DESIGN OFFICE TO CLEAR 'HOLDS' IN TIME BEFORE PROCEEDING WITH ANY CONSTRUCTION / FABRICATION WORK RELATED TO 'HOLDS'.

Proprietary rights of the information contained herein belong to TCE. This information is intended to be used for the mentioned purpose/project only. In case of misuse of information and any claim arising thereof, cost and consequence will be on the party misusing the information.

FILE NAME : 10596A-CV-30198-P0

RAIPUR SMART CITY LIMITED
RAIPUR, CHHATTISGARH

VISUAL IMPROVEMNT
STREETSCAPE PLAN
(SHEET-4 OF 21)

TATA CONSULTING ENGINEERS LIMITED
WADIA TECHNO-ENGINEERING SERVICES LIMITED
MUMBAI

SCALE : 1:1000
DC & DISC : MUM-CV
DWG NO. TCE.10596A-CV-1000-UD-30198
ISSUE P0
SIZE-A1

FILE NAME: F-091-Rev-R0.dwg

DWG NO: TCE.10596A-CV-1000-UD-30198

TITLE: VISUAL IMPROVEMENT STREETSCAPE PLAN (SHEET-5 OF 21)

NORTH

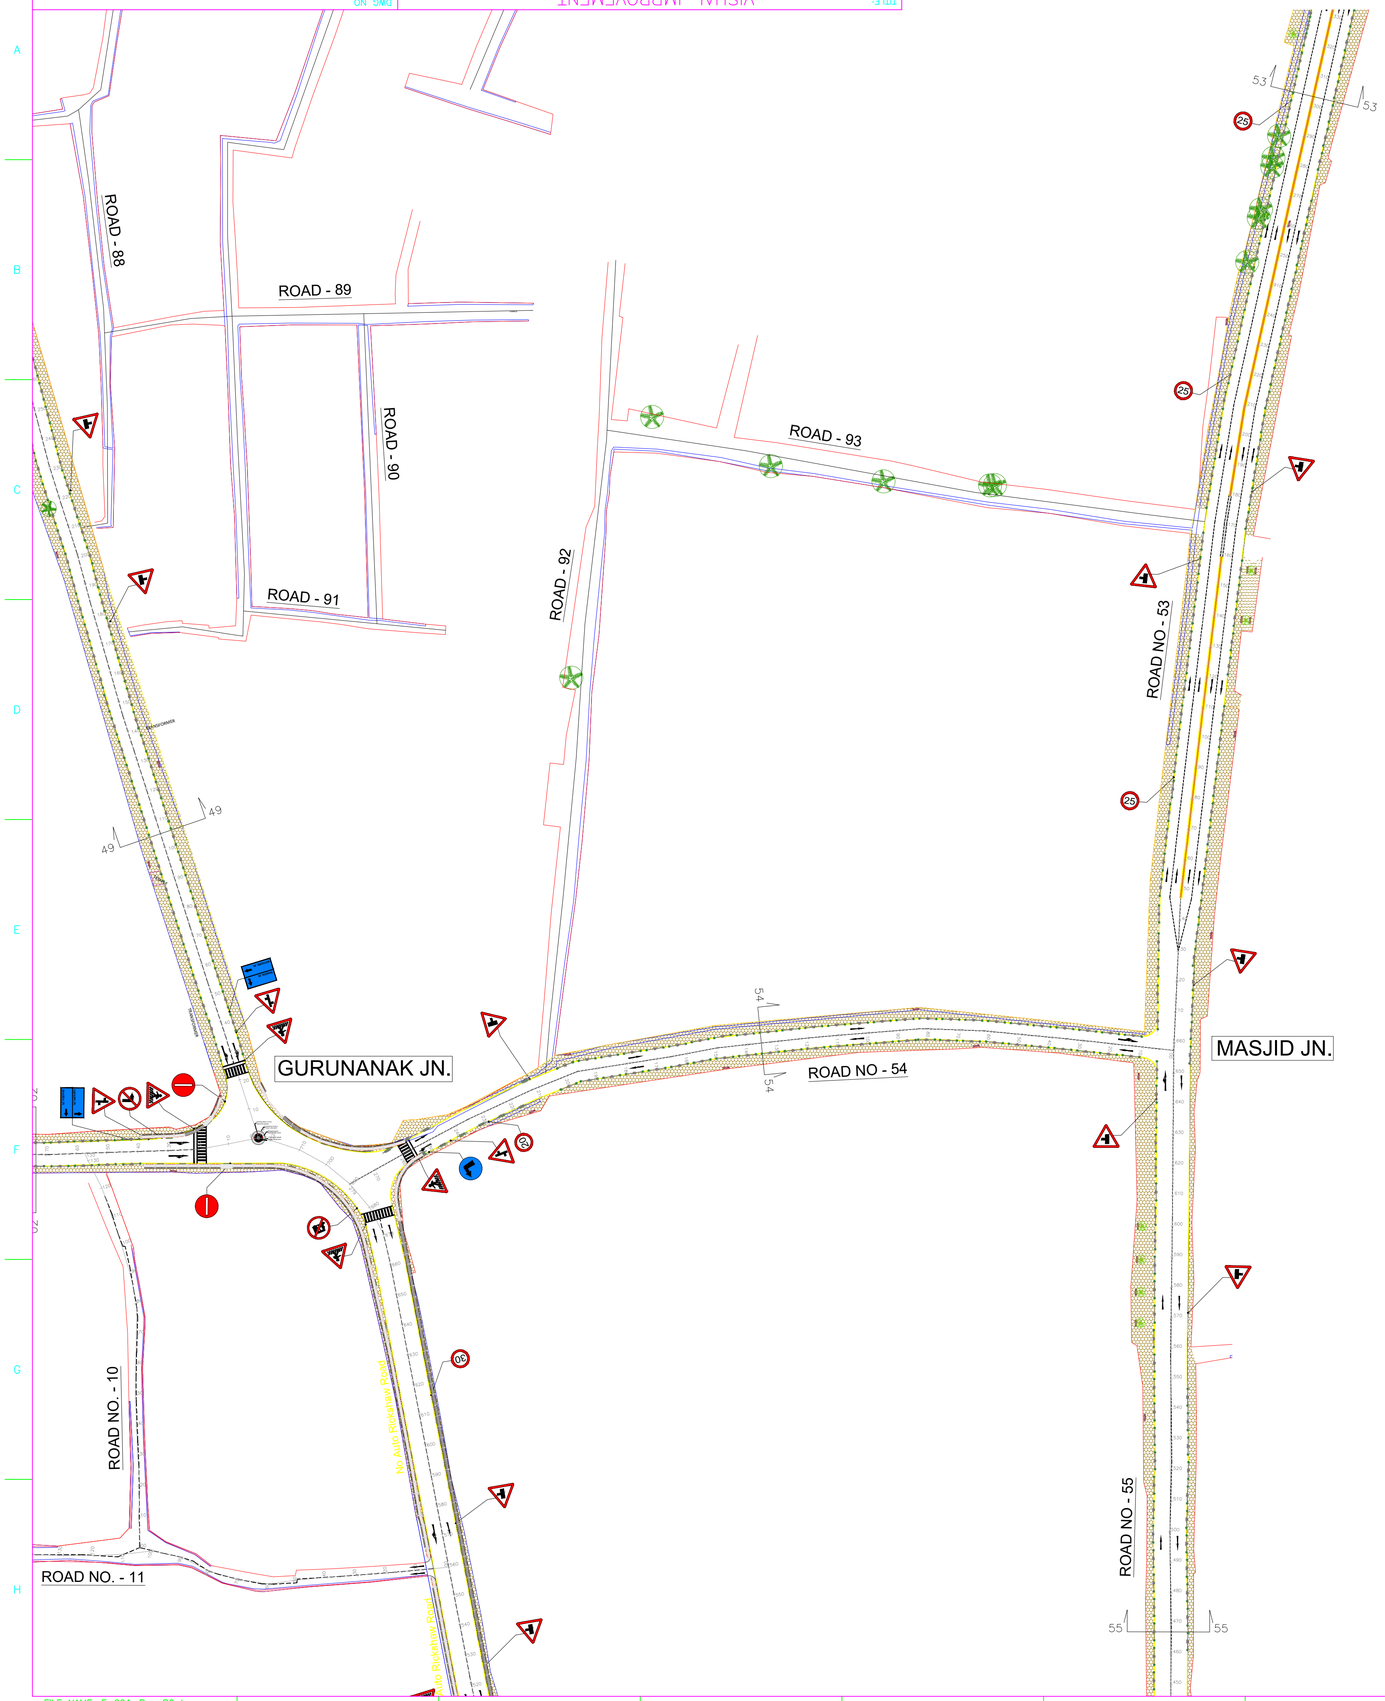

KEY PLAN :-

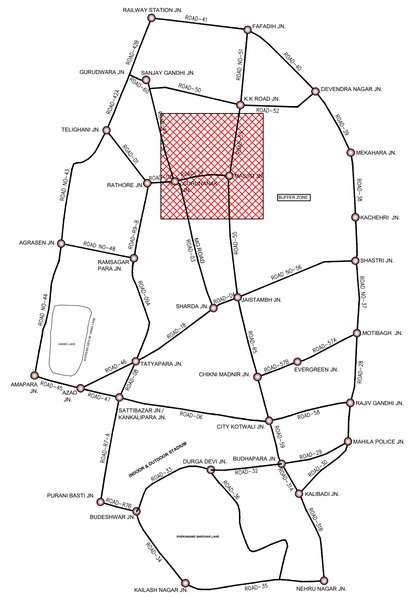

LEGEND			
ROAD LANE LINE		ART WORK ALONG STATUE	
ROAD EDGE LINE		PROPOSED 2W/4W PARKING	
CYCLE STAND		PAVING PATTERNS ON THEMATIC MARKET FOOTPATHS	
CYCLE TRACK			
PROPOSED REMOVE MEDIAN		PROPOSED TREE WITH SEATING	
PROPOSED MEDIAN			
EXISTING MEDIAN		MEDIAN RAILING WITH DUSTBIN	
PROPOSED TREE BELT		FOOTPATH RAILING_FOR WIDER FOOTPATHS	
EXISTING BUS STOP		FOOTPATH RAILING_FOR NARROWER FOOTPATHS	
EXISTING TREE		SEATING ALONG ROADS	
PROPOSED SLOPE			

NOTES:-
1) DRAWINGS ARE IN METER.
2) DRAWING SHALL NOT BE SCALED FOR DIMENSION, ONLY WRITTEN DIMENSIONS SHALL BE FOLLOWED.
3) REFERENCE DRAWING NUMBERS-
FOR TYPICAL POSITIONS OF DUAL LITTER BINS SYSTEM
DRAWING NO.-TCE.10596A-CV-1000-UD-30198 (SHEET-21 OF 21)

		DRN	DSN	CHD	CV	EL	IC	ME	PE/PM	APPD	DATE
	SIGN.										
	INITIALS										
	REVISIONS										
	SIGN.										
	INITIALS										
	REVISIONS										
	SIGN.										
P0	INITIALS	IRF									
ISSUE					CLEARED						

PURPOSE : ONLY FOR 'P' ISSUES

DO NOT SCALE

'P' (PRELIMINARY) ISSUES ARE NOT TO BE USED FOR CONSTRUCTION / FABRICATION BUT ARE ISSUED FOR LIMITED PURPOSES ONLY AS INDICATED IN THE SMALL BLOCK ABOVE THIS BLOCK.

CONSTRUCTION / FABRICATION WORK IS PERMITTED ON 'R' (RELEASED) ISSUES ONLY.

INFORMATION CONTAINED WITHIN 'HOLD' IS NOT RELEASED FOR CONSTUCTION / FABRICATION. FIELD MUST GET DESIGN OFFICE TO CLEAR 'HOLDS' IN TIME BEFORE PROCEEDING WITH ANY CONSTRUCTION / FABRICATION WORK RELATED TO 'HOLDS'.

Proprietary rights of the information contained herein belong to TCE. This information is intended to be used for the mentioned purpose/project only. In case of misuse of information and any claim arising thereof, cost and consequence will be on the party misusing the information.

FILE NAME : 10596A-CV-30198-P0

RAIPUR SMART CITY LIMITED
RAIPUR, CHHATTISGARH

VISUAL IMPROVEMENT STREETSCAPE PLAN (SHEET-5 OF 21)

TATA CONSULTING ENGINEERS LIMITED
WADIA TECHNO-ENGINEERING SERVICES LIMITED
MUMBAI

SCALE : 1:1000
DC & DISC: MUM-CV
DWG NO. TCE.10596A-CV-1000-UD-30198
ISSUE P0
SIZE-A1

FILE NAME: F-091-Rev-R0.dwg

TCE.10596A-CV-1000-UD-30198
DWG NO

VISUAL IMPROVEMENT
STREETSCAPE PLAN
(SHEET-6 OF 21)
TITLE:

NORTH

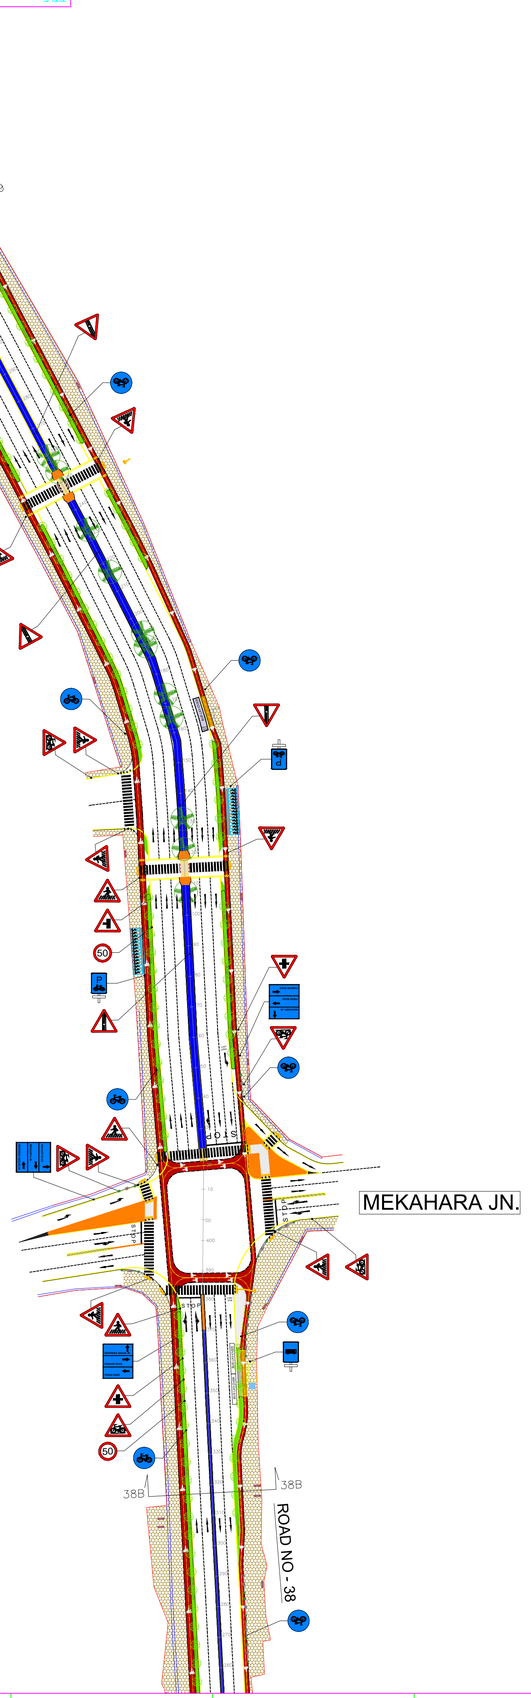

KEY PLAN :-

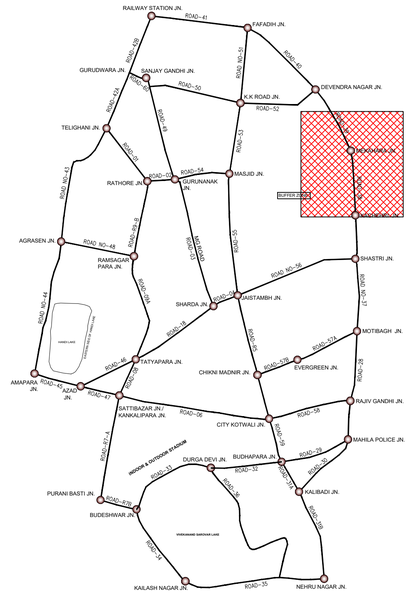

LEGEND

— — —	ROAD LANE LINE		ART WORK ALONG STATUE
	ROAD EDGE LINE		PROPOSED 2W/4W PARKING
	CYCLE STAND		PAVING PATTERNS ON THEMATIC MARKET FOOTPATHS
	CYCLE TRACK		
	PROPOSED REMOVE MEDIAN		PROPOSED TREE WITH SEATING
	PROPOSED MEDIAN		
	EXISTING MEDIAN		MEDIAN RAILING WITH DUSTBIN
	PROPOSED TREE BELT		FOOTPATH RAILING_FOR WIDER FOOTPATHS
	EXISTING BUS STOP		FOOTPATH RAILING_FOR NARROWER FOOTPATHS
	EXISTING TREE		SEATING ALONG ROADS
	PROPOSED SLOPE		

NOTES:-
1) DRAWINGS ARE IN METER.
2) DRAWING SHALL NOT BE SCALED FOR DIMENSION, ONLY WRITTEN DIMENSIONS SHALL BE FOLLOWED.
3) REFERENCE DRAWING NUMBERS-
FOR TYPICAL POSITIONS OF DUAL LITTER BINS SYSTEM
DRAWING NO.-TCE.10596A-CV-1000-UD-30198 (SHEET-21 OF 21)

		DRN	DSN	CHD	CV	EL	IC	ME	PE/PM	APPD	DATE
	SIGN.										
	INITIALS										
	REVISIONS										
	SIGN.										
	INITIALS										
	REVISIONS										
P0	SIGN.										
	INITIALS	IRF									
ISSUE		CLEARED									

PURPOSE : ONLY FOR 'P' ISSUES

DO NOT SCALE

'P' (PRELIMINARY) ISSUES ARE NOT TO BE USED FOR CONSTRUCTION / FABRICATION BUT ARE ISSUED FOR LIMITED PURPOSES ONLY AS INDICATED IN THE SMALL BLOCK ABOVE THIS BLOCK.

CONSTRUCTION / FABRICATION WORK IS PERMITTED ON 'R' (RELEASED) ISSUES ONLY.

INFORMATION CONTAINED WITHIN 'HOLD' IS NOT RELEASED FOR CONSTUCTION / FABRICATION. FIELD MUST GET DESIGN OFFICE TO CLEAR 'HOLDS' IN TIME BEFORE PROCEEDING WITH ANY CONSTRUCTION / FABRICATION WORK RELATED TO 'HOLDS'.

Proprietary rights of the information contained herein belong to TCE. This information is intended to be used for the mentioned purpose/project only. In case of misuse of information and any claim arising thereof, cost and consequence will be on the party misusing the information.

FILE NAME : 10596A-CV-30198-P0

RAIPUR SMART CITY LIMITED
RAIPUR, CHHATTISGARH

VISUAL IMPROVEMNT
STREETSCAPE PLAN
(SHEET-6 OF 21)

TATA CONSULTING ENGINEERS LIMITED
WADIA TECHNO-ENGINEERING SERVICES LIMITED
MUMBAI

SCALE : 1:1000
DC & DISC : MUM-CV
DWG NO. TCE.10596A-CV-1000-UD-30198
ISSUE P0
SIZE-A1

FILE NAME: F-091-Rev-R0.dwg

DWG NO: TCE.10596A-CV-1000-UD-30198

TITLE: VISUAL IMPROVEMENT STREETSCAPE PLAN (SHEET-7 OF 21)

NORTH

KEY PLAN :-

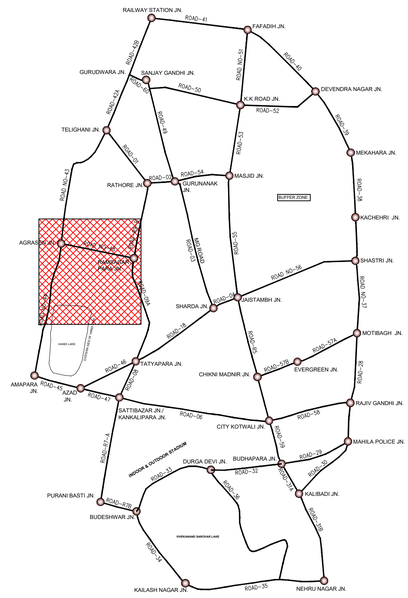

LEGEND			
ROAD LANE LINE		ART WORK ALONG STATUE	
ROAD EDGE LINE		PROPOSED 2W/4W PARKING	
CYCLE STAND		PAVING PATTERNS ON THEMATIC MARKET FOOTPATHS	
CYCLE TRACK			
PROPOSED REMOVE MEDIAN		PROPOSED TREE WITH SEATING	
PROPOSED MEDIAN			
EXISTING MEDIAN		MEDIAN RAILING WITH DUSTBIN	
PROPOSED TREE BELT		FOOTPATH RAILING_FOR WIDER FOOTPATHS	
EXISTING BUS STOP		FOOTPATH RAILING_FOR NARROWER FOOTPATHS	
EXISTING TREE		SEATING ALONG ROADS	
PROPOSED SLOPE			

NOTES:-
1) DRAWINGS ARE IN METER.
2) DRAWING SHALL NOT BE SCALED FOR DIMENSION, ONLY WRITTEN DIMENSIONS SHALL BE FOLLOWED.
3) REFERENCE DRAWING NUMBERS- FOR TYPICAL POSITIONS OF DUAL LITTER BINS SYSTEM DRAWING NO.-TCE.10596A-CV-1000-UD-30198 (SHEET-21 OF 21)

		DRN	DSN	CHD	CV	EL	IC	ME	PE/PM	APPD	DATE
	SIGN.										
	INITIALS										
	REVISIONS										
P0	SIGN.										
	INITIALS	IRF									
ISSUE					CLEARED						

PURPOSE : ONLY FOR 'P' ISSUES

DO NOT SCALE

'P' (PRELIMINARY) ISSUES ARE NOT TO BE USED FOR CONSTRUCTION / FABRICATION BUT ARE ISSUED FOR LIMITED PURPOSES ONLY AS INDICATED IN THE SMALL BLOCK ABOVE THIS BLOCK.

CONSTRUCTION / FABRICATION WORK IS PERMITTED ON 'R' (RELEASED) ISSUES ONLY.

INFORMATION CONTAINED WITHIN 'HOLD' IS NOT RELEASED FOR CONSTUCTION / FABRICATION. FIELD MUST GET DESIGN OFFICE TO CLEAR 'HOLDS' IN TIME BEFORE PROCEEDING WITH ANY CONSTRUCTION / FABRICATION WORK RELATED TO 'HOLDS'.

Proprietary rights of the information contained herein belong to TCE. This information is intended to be used for the mentioned purpose/project only. In case of misuse of information and any claim arising thereof, cost and consequence will be on the party misusing the information.

FILE NAME : 10596A-CV-30198-P0

RAIPUR SMART CITY LIMITED
RAIPUR, CHHATTISGARH

VISUAL IMPROVEMENT STREETSCAPE PLAN (SHEET-7 OF 21)

TATA CONSULTING ENGINEERS LIMITED
WADIA TECHNO-ENGINEERING SERVICES LIMITED
MUMBAI

SCALE : 1:1000
DC & DISC: MUM-CV
DWG NO. TCE.10596A-CV-1000-UD-30198
ISSUE P0
SIZE-A1

FILE NAME: F-091-Rev-R0.dwg

DWG NO: TCE.10596A-CV-1000-UD-30198

TITLE: VISUAL IMPROVEMENT STREETSCAPE PLAN (SHEET-8 OF 21)

NORTH

KEY PLAN :-

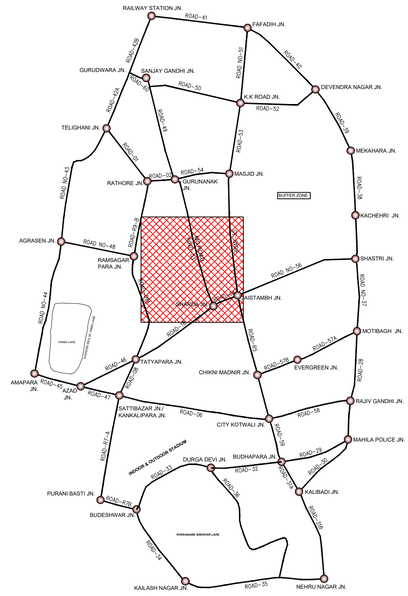

LEGEND

ROAD LANE LINE		ART WORK ALONG STATUE	
ROAD EDGE LINE		PROPOSED 2W/4W PARKING	
CYCLE STAND		PAVING PATTERNS ON THEMATIC MARKET FOOTPATHS	
CYCLE TRACK			
PROPOSED REMOVE MEDIAN		PROPOSED TREE WITH SEATING	
PROPOSED MEDIAN			
EXISTING MEDIAN		MEDIAN RAILING WITH DUSTBIN	
PROPOSED TREE BELT		FOOTPATH RAILING_FOR WIDER FOOTPATHS	
EXISTING BUS STOP		FOOTPATH RAILING_FOR NARROWER FOOTPATHS	
EXISTING TREE		SEATING ALONG ROADS	
PROPOSED SLOPE			

NOTES:-
1) DRAWINGS ARE IN METER.
2) DRAWING SHALL NOT BE SCALED FOR DIMENSION, ONLY WRITTEN DIMENSIONS SHALL BE FOLLOWED.
3) REFERENCE DRAWING NUMBERS- FOR TYPICAL POSITIONS OF DUAL LITTER BINS SYSTEM DRAWING NO.-TCE.10596A-CV-1000-UD-30198 (SHEET-21 OF 21)

		DRN	DSN	CHD	CV	EL	IC	ME	PE/PM	APPD	DATE
	SIGN.										
	INITIALS										
	REVISIONS										
	SIGN.										
	INITIALS										
	REVISIONS										
PO	SIGN.										
	INITIALS	IRF									
ISSUE					CLEARED						

PURPOSE : ONLY FOR 'P' ISSUES

DO NOT SCALE

'P' (PRELIMINARY) ISSUES ARE NOT TO BE USED FOR CONSTRUCTION / FABRICATION BUT ARE ISSUED FOR LIMITED PURPOSES ONLY AS INDICATED IN THE SMALL BLOCK ABOVE THIS BLOCK.

CONSTRUCTION / FABRICATION WORK IS PERMITTED ON 'R' (RELEASED) ISSUES ONLY.

INFORMATION CONTAINED WITHIN 'HOLD' IS NOT RELEASED FOR CONSTUCTION / FABRICATION. FIELD MUST GET DESIGN OFFICE TO CLEAR 'HOLDS' IN TIME BEFORE PROCEEDING WITH ANY CONSTRUCTION / FABRICATION WORK RELATED TO 'HOLDS'.

Proprietary rights of the information contained herein belong to TCE. This information is intended to be used for the mentioned purpose/project only. In case of misuse of information and any claim arising thereof, cost and consequence will be on the party misusing the information.

RAIPUR SMART CITY LIMITED
RAIPUR, CHHATTISGARH

VISUAL IMPROVEMENT STREETSCAPE PLAN (SHEET- 8 OF 21)

TATA CONSULTING ENGINEERS LIMITED
WADIA TECHNO-ENGINEERING SERVICES LIMITED
MUMBAI

SCALE : 1:1000
DC & DISC: MUM-CV
DWG NO. TCE.10596A-CV-1000-UD-30198
ISSUE P0
SIZE-A1

FILE NAME: 10596A-CV-30198-P0

FILE NAME: F-091-Rev-R0.dwg

TITLE: VISUAL IMPROVEMENT STREETSCAPE PLAN (SHEET-9 OF 21)

DWG NO TCE.10596A-CV-1000-UD-30198

NORTH

KEY PLAN :-

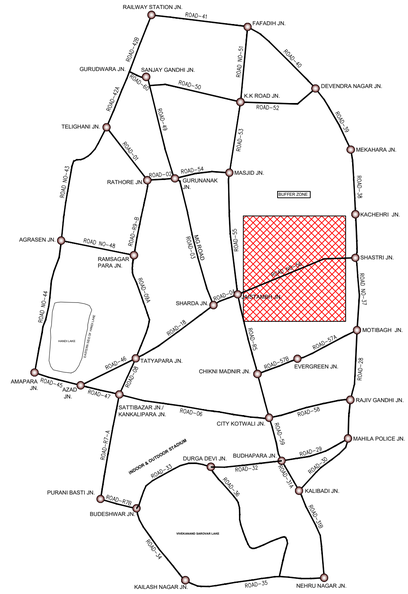

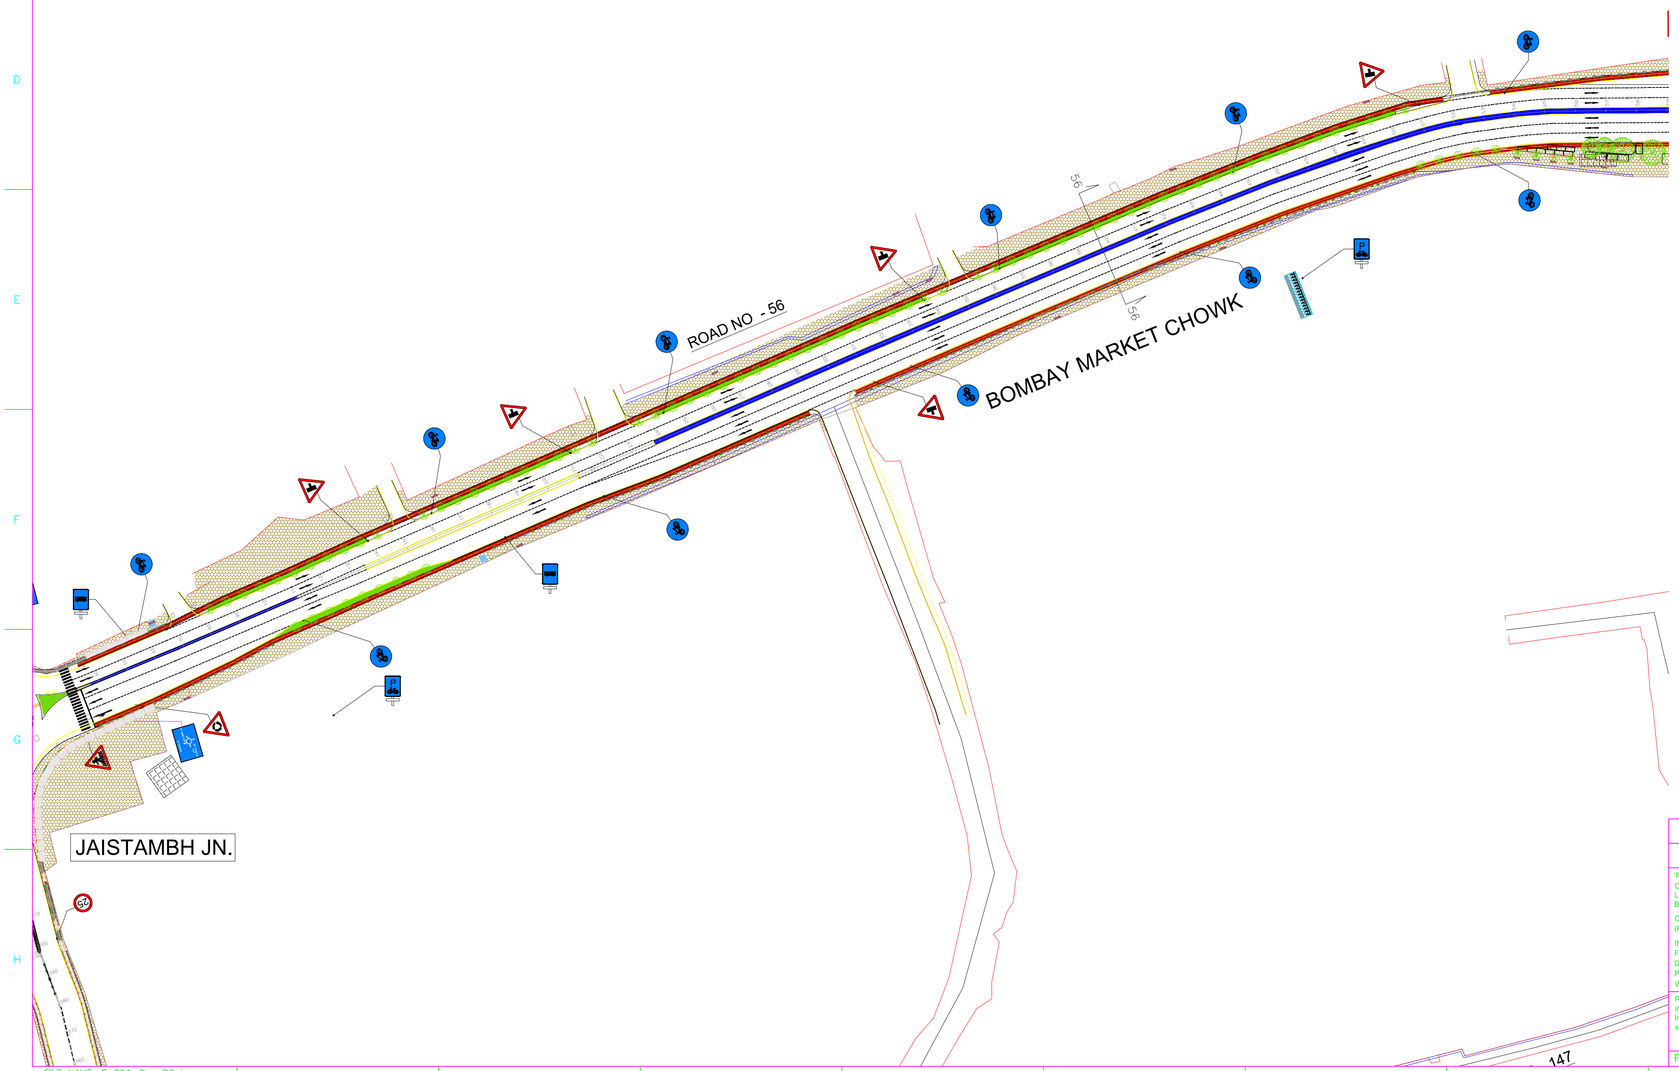

LEGEND

ROAD LANE LINE		ART WORK ALONG STATUE	
ROAD EDGE LINE		PROPOSED 2W/4W PARKING	
CYCLE STAND		PAVING PATTERNS ON THEMATIC MARKET FOOTPATHS	TEXTILE & HANDICRAFTS · ELECTRONIC · CARPENT · JWELLERY · HERITAGE
CYCLE TRACK			
PROPOSED REMOVE MEDIAN		PROPOSED TREE WITH SEATING	
PROPOSED MEDIAN			
EXISTING MEDIAN		MEDIAN RAILING WITH DUSTBIN	
PROPOSED TREE BELT		FOOTPATH RAILING_FOR WIDER FOOTPATHS	
EXISTING BUS STOP		FOOTPATH RAILING_FOR NARROWER FOOTPATHS	
EXISTING TREE		SEATING ALONG ROADS	
PROPOSED SLOPE			

NOTES:-
1) DRAWINGS ARE IN METER.
2) DRAWING SHALL NOT BE SCALED FOR DIMENSION, ONLY WRITTEN DIMENSIONS SHALL BE FOLLOWED.
3) REFERENCE DRAWING NUMBERS- FOR TYPICAL POSITIONS OF DUAL LITTER BINS SYSTEM DRAWING NO.-TCE.10596A-CV-1000-UD-30198 (SHEET-21 OF 21)

		DRN	DSN	CHD	CV	EL	IC	ME	PE/PM	APPD	DATE
	SIGN.										
	INITIALS										
	REVISIONS										
	SIGN.										
	INITIALS										
	REVISIONS										
P0	SIGN.										
	INITIALS	IRF									
ISSUE		CLEARED									

PURPOSE : ONLY FOR 'P' ISSUES

DO NOT SCALE

'P' (PRELIMINARY) ISSUES ARE NOT TO BE USED FOR CONSTRUCTION / FABRICATION BUT ARE ISSUED FOR LIMITED PURPOSES ONLY AS INDICATED IN THE SMALL BLOCK ABOVE THIS BLOCK.

CONSTRUCTION / FABRICATION WORK IS PERMITTED ON 'R' (RELEASED) ISSUES ONLY.

INFORMATION CONTAINED WITHIN 'HOLD' IS NOT RELEASED FOR CONSTUCTION / FABRICATION. FIELD MUST GET DESIGN OFFICE TO CLEAR 'HOLDS' IN TIME BEFORE PROCEEDING WITH ANY CONSTRUCTION / FABRICATION WORK RELATED TO 'HOLDS'.

Proprietary rights of the information contained herein belong to TCE. This information is intended to be used for the mentioned purpose/project only. In case of misuse of information and any claim arising thereof, cost and consequence will be on the party misusing the information.

FILE NAME : 10596A-CV-30198-P0

RAIPUR SMART CITY LIMITED
RAIPUR, CHHATTISGARH

VISUAL IMPROVEMENT STREETSCAPE PLAN (SHEET-9 OF 21)

TATA CONSULTING ENGINEERS LIMITED
WADIA TECHNO-ENGINEERING SERVICES LIMITED
MUMBAI

SCALE : 1:1000
DC & DISC: MUM-CV
DWG NO. TCE.10596A-CV-1000-UD-30198
ISSUE P0
SIZE-A1

FILE NAME: F-091-Rev-R0.dwg

TCE.10596A-CV-1000-UD-30198
DWG NO

VISUAL IMPROVEMENT
STREETSCAPE PLAN
(SHEET- 10 OF 21)
TITLE:

NORTH

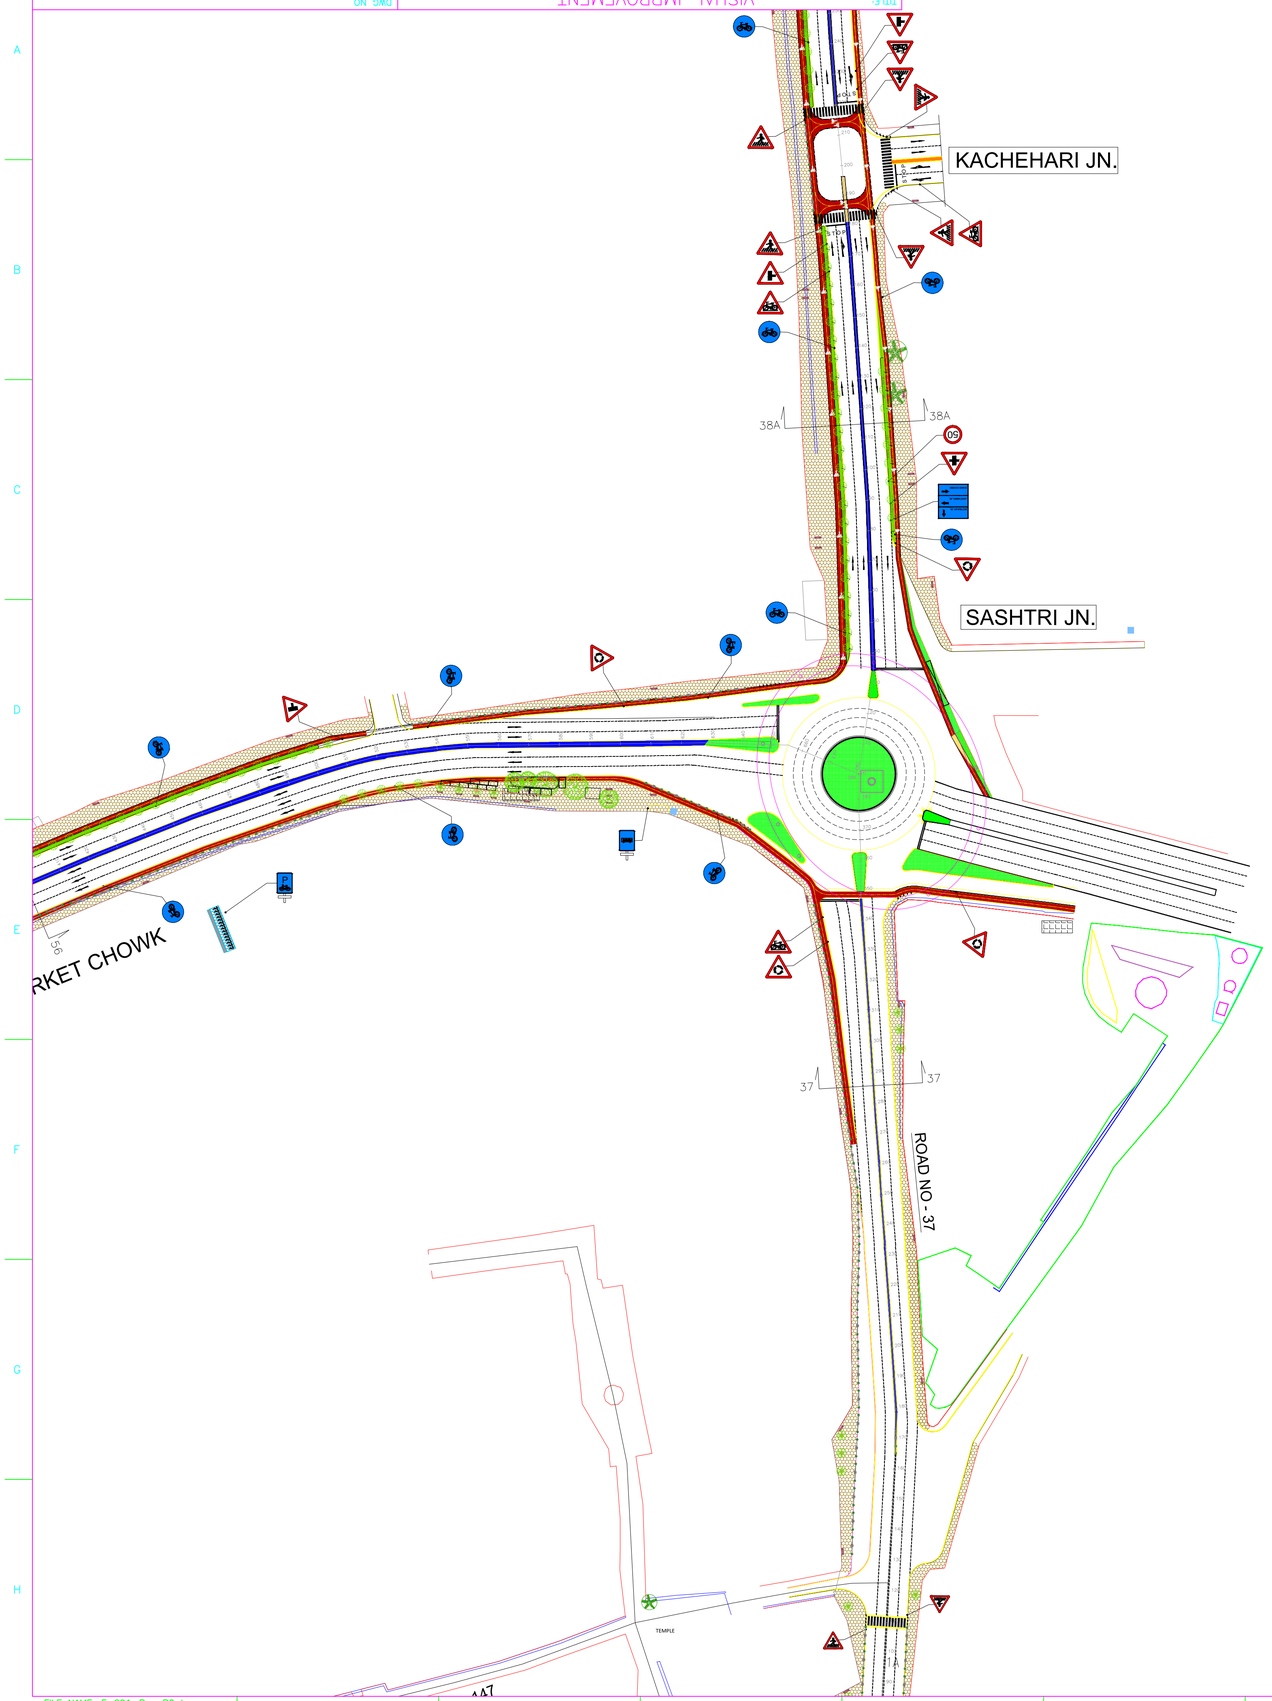

KEY PLAN :-

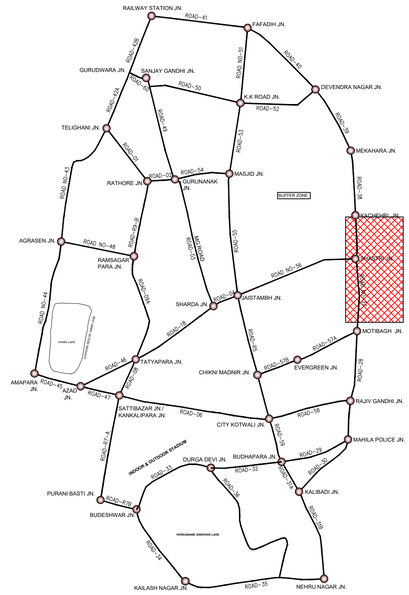

LEGEND

ROAD LANE LINE		ART WORK ALONG STATUE	
ROAD EDGE LINE		PROPOSED 2W/4W PARKING	
CYCLE STAND		PAVING PATTERNS ON THEMATIC MARKET FOOTPATHS	
CYCLE TRACK			
PROPOSED REMOVE MEDIAN		PROPOSED TREE WITH SEATING	
PROPOSED MEDIAN			
EXISTING MEDIAN		MEDIAN RAILING WITH DUSTBIN	
PROPOSED TREE BELT		FOOTPATH RAILING_FOR WIDER FOOTPATHS	
EXISTING BUS STOP		FOOTPATH RAILING_FOR NARROWER FOOTPATHS	
EXISTING TREE		SEATING ALONG ROADS	
PROPOSED SLOPE			

NOTES:–
1) DRAWINGS ARE IN METER.
2) DRAWING SHALL NOT BE SCALED FOR DIMENSION, ONLY WRITTEN DIMENSIONS SHALL BE FOLLOWED.
3) REFERENCE DRAWING NUMBERS–
FOR TYPICAL POSITIONS OF DUAL LITTER BINS SYSTEM
DRAWING NO.–TCE.10596A–CV–1000–UD–30198 (SHEET–21 OF 21)

		DRN	DSN	CHD	CV	EL	IC	ME	PE/PM	APPD	DATE
	SIGN.										
	INITIALS										
	REVISIONS										
	SIGN.										
	INITIALS										
	REVISIONS										
PO	SIGN.	IRF									
	INITIALS										
ISSUE					CLEARED						

PURPOSE : ONLY FOR 'P' ISSUES

DO NOT SCALE

'P' (PRELIMINARY) ISSUES ARE NOT TO BE USED FOR CONSTRUCTION / FABRICATION BUT ARE ISSUED FOR LIMITED PURPOSES ONLY AS INDICATED IN THE SMALL BLOCK ABOVE THIS BLOCK.

CONSTRUCTION / FABRICATION WORK IS PERMITTED ON 'R' (RELEASED) ISSUES ONLY.

INFORMATION CONTAINED WITHIN 'HOLD' IS NOT RELEASED FOR CONSTUCTION / FABRICATION. FIELD MUST GET DESIGN OFFICE TO CLEAR 'HOLDS' IN TIME BEFORE PROCEEDING WITH ANY CONSTRUCTION / FABRICATION WORK RELATED TO 'HOLDS'.

Proprietary rights of the information contained herein belong to TCE. This information is intended to be used for the mentioned purpose/project only. In case of misuse of information and any claim arising thereof, cost and consequence will be on the party misusing the information.

FILE NAME : 10596A–CV–30198–P0

RAIPUR SMART CITY LIMITED
RAIPUR, CHHATTISGARH

VISUAL IMPROVEMENT
STREETSCAPE PLAN
(SHEET–10 OF 21)

TATA CONSULTING ENGINEERS LIMITED
WADIA TECHNO-ENGINEERING SERVICES LIMITED
MUMBAI

SCALE : 1:1000
DC & DISC : MUM–CV
DWG NO. TCE.10596A–CV–1000–UD–30198
ISSUE P0
SIZE–A1

FILE NAME: F–091–Rev–R0.dwg

DWG NO: TCE.10596A-CV-1000-UD-30198

TITLE: VISUAL IMPROVEMENT STREETSCAPE PLAN (SHEET- 11 OF 21)

KEY PLAN :-

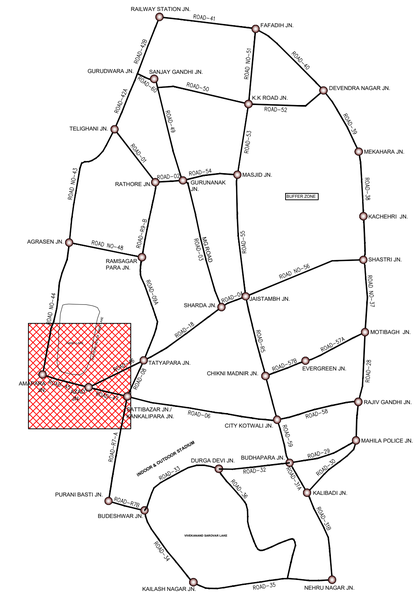

LEGEND

ROAD LANE LINE		ART WORK ALONG STATUE	
ROAD EDGE LINE		PROPOSED 2W/4W PARKING	
CYCLE STAND		PAVING PATTERNS ON THEMATIC MARKET FOOTPATHS	
CYCLE TRACK			
PROPOSED REMOVE MEDIAN		PROPOSED TREE WITH SEATING	
PROPOSED MEDIAN			
EXISTING MEDIAN		MEDIAN RAILING WITH DUSTBIN	
PROPOSED TREE BELT		FOOTPATH RAILING_FOR WIDER FOOTPATHS	
EXISTING BUS STOP		FOOTPATH RAILING_FOR NARROWER FOOTPATHS	
EXISTING TREE		SEATING ALONG ROADS	
PROPOSED SLOPE			

NOTES:-
1) DRAWINGS ARE IN METER.
2) DRAWING SHALL NOT BE SCALED FOR DIMENSION, ONLY WRITTEN DIMENSIONS SHALL BE FOLLOWED.
3) REFERENCE DRAWING NUMBERS- FOR TYPICAL POSITIONS OF DUAL LITTER BINS SYSTEM DRAWING NO.-TCE.10596A-CV-1000-UD-30198 (SHEET-21 OF 21)

	SIGN.												
	INITIALS												
	REVISIONS												
	SIGN.												
	INITIALS												
	REVISIONS												
P0	SIGN.												
	INITIALS	IRF											
ISSUE		DRN	DSN	CHD	CV	EL	IC	ME		PE/PM	APPD	DATE	
					CLEARED								

PURPOSE : ONLY FOR 'P' ISSUES

DO NOT SCALE

'P' (PRELIMINARY) ISSUES ARE NOT TO BE USED FOR CONSTRUCTION / FABRICATION BUT ARE ISSUED FOR LIMITED PURPOSES ONLY AS INDICATED IN THE SMALL BLOCK ABOVE THIS BLOCK.

CONSTRUCTION / FABRICATION WORK IS PERMITTED ON 'R' (RELEASED) ISSUES ONLY.

INFORMATION CONTAINED WITHIN 'HOLD' IS NOT RELEASED FOR CONSTUCTION / FABRICATION. FIELD MUST GET DESIGN OFFICE TO CLEAR 'HOLDS' IN TIME BEFORE PROCEEDING WITH ANY CONSTRUCTION / FABRICATION WORK RELATED TO 'HOLDS'.

Proprietary rights of the information contained herein belong to TCE. This information is intended to be used for the mentioned purpose/project only. In case of misuse of information and any claim arising thereof, cost and consequence will be on the party misusing the information.

FILE NAME : 10596A-CV-30198-P0

RAIPUR SMART CITY LIMITED

RAIPUR, CHHATTISGARH

VISUAL IMPROVEMENT STREETSCAPE PLAN (SHEET-11 OF 21)

TATA CONSULTING ENGINEERS LIMITED
WADIA TECHNO-ENGINEERING SERVICES LIMITED
MUMBAI

SCALE : 1:1000
DC & DISC : MUM-CV
DWG NO. TCE.10596A-CV-1000-UD-30198
ISSUE P0
SIZE-A1

FILE NAME: F-091-Rev-R0.dwg

TCE.10596A-CV-1000-UD-30198
DWG NO

VISUAL IMPROVEMENT
STREETSCAPE PLAN
(SHEET-12 OF 21)
TITLE:

NORTH

KEY PLAN :-

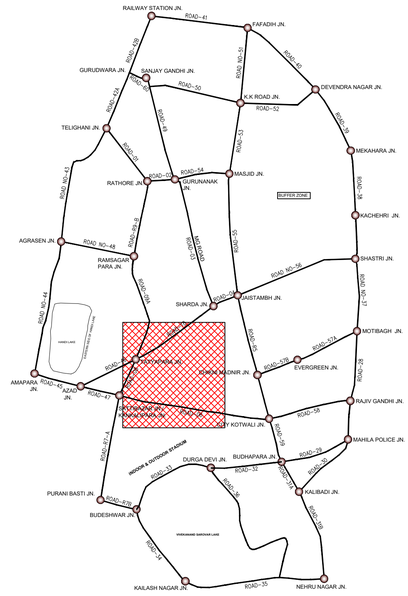

LEGEND

ROAD LANE LINE		ART WORK ALONG STATUE	
ROAD EDGE LINE		PROPOSED 2W/4W PARKING	
CYCLE STAND		PAVING PATTERNS ON THEMATIC MARKET FOOTPATHS	
CYCLE TRACK		PROPOSED TREE WITH SEATING	
PROPOSED REMOVE MEDIAN		MEDIAN RAILING WITH DUSTBIN	
PROPOSED MEDIAN		FOOTPATH RAILING_FOR WIDER FOOTPATHS	
EXISTING MEDIAN		FOOTPATH RAILING_FOR NARROWER FOOTPATHS	
PROPOSED TREE BELT		SEATING ALONG ROADS	
EXISTING BUS STOP			
EXISTING TREE			
PROPOSED SLOPE			

NOTES:-
1) DRAWINGS ARE IN METER.
2) DRAWING SHALL NOT BE SCALED FOR DIMENSION, ONLY WRITTEN DIMENSIONS SHALL BE FOLLOWED.
3) REFERENCE DRAWING NUMBERS-
FOR TYPICAL POSITIONS OF DUAL LITTER BINS SYSTEM
DRAWING NO.-TCE.10596A-CV-1000-UD-30198 (SHEET-21 OF 21)

	SIGN.												
	INITIALS												
	REVISIONS												
	SIGN.												
	INITIALS												
	REVISIONS												
P0	SIGN.	IRF											
	INITIALS												
ISSUE		DRN	DSN	CHD	CV	EL	IC	ME		PE/PM	APPD	DATE	
					CLEARED								

PURPOSE : ONLY FOR 'P' ISSUES

DO NOT SCALE

'P' (PRELIMINARY) ISSUES ARE NOT TO BE USED FOR CONSTRUCTION / FABRICATION BUT ARE ISSUED FOR LIMITED PURPOSES ONLY AS INDICATED IN THE SMALL BLOCK ABOVE THIS BLOCK.

CONSTRUCTION / FABRICATION WORK IS PERMITTED ON 'R' (RELEASED) ISSUES ONLY.

INFORMATION CONTAINED WITHIN 'HOLD' IS NOT RELEASED FOR CONSTUCTION / FABRICATION. FIELD MUST GET DESIGN OFFICE TO CLEAR 'HOLDS' IN TIME BEFORE PROCEEDING WITH ANY CONSTRUCTION / FABRICATION WORK RELATED TO 'HOLDS'.

Proprietary rights of the information contained herein belong to TCE. This information is intended to be used for the mentioned purpose/project only. In case of misuse of information and any claim arising thereof, cost and consequence will be on the party misusing the information.

FILE NAME : 10596A-CV-30198-P0

Raipur SMART CITY

RAIPUR SMART CITY LIMITED
RAIPUR, CHHATTISGARH

VISUAL IMPROVEMENT
STREETSCAPE PLAN
(SHEET-12 OF 21)

TATA CONSULTING ENGINEERS LIMITED
WADIA TECHNO-ENGINEERING SERVICES LIMITED
MUMBAI

SCALE : 1:1000
DC & DISC: MUM-CV
DWG NO. TCE.10596A-CV-1000-UD-30198
ISSUE P0
SIZE-A1

FILE NAME: F-091-Rev-R0.dwg

TCE.10596A-CV-1000-UD-30198

DWG NO

VISUAL IMPROVEMENT
STREETSCAPE PLAN
(SHEET-13 OF 21)

TITLE:

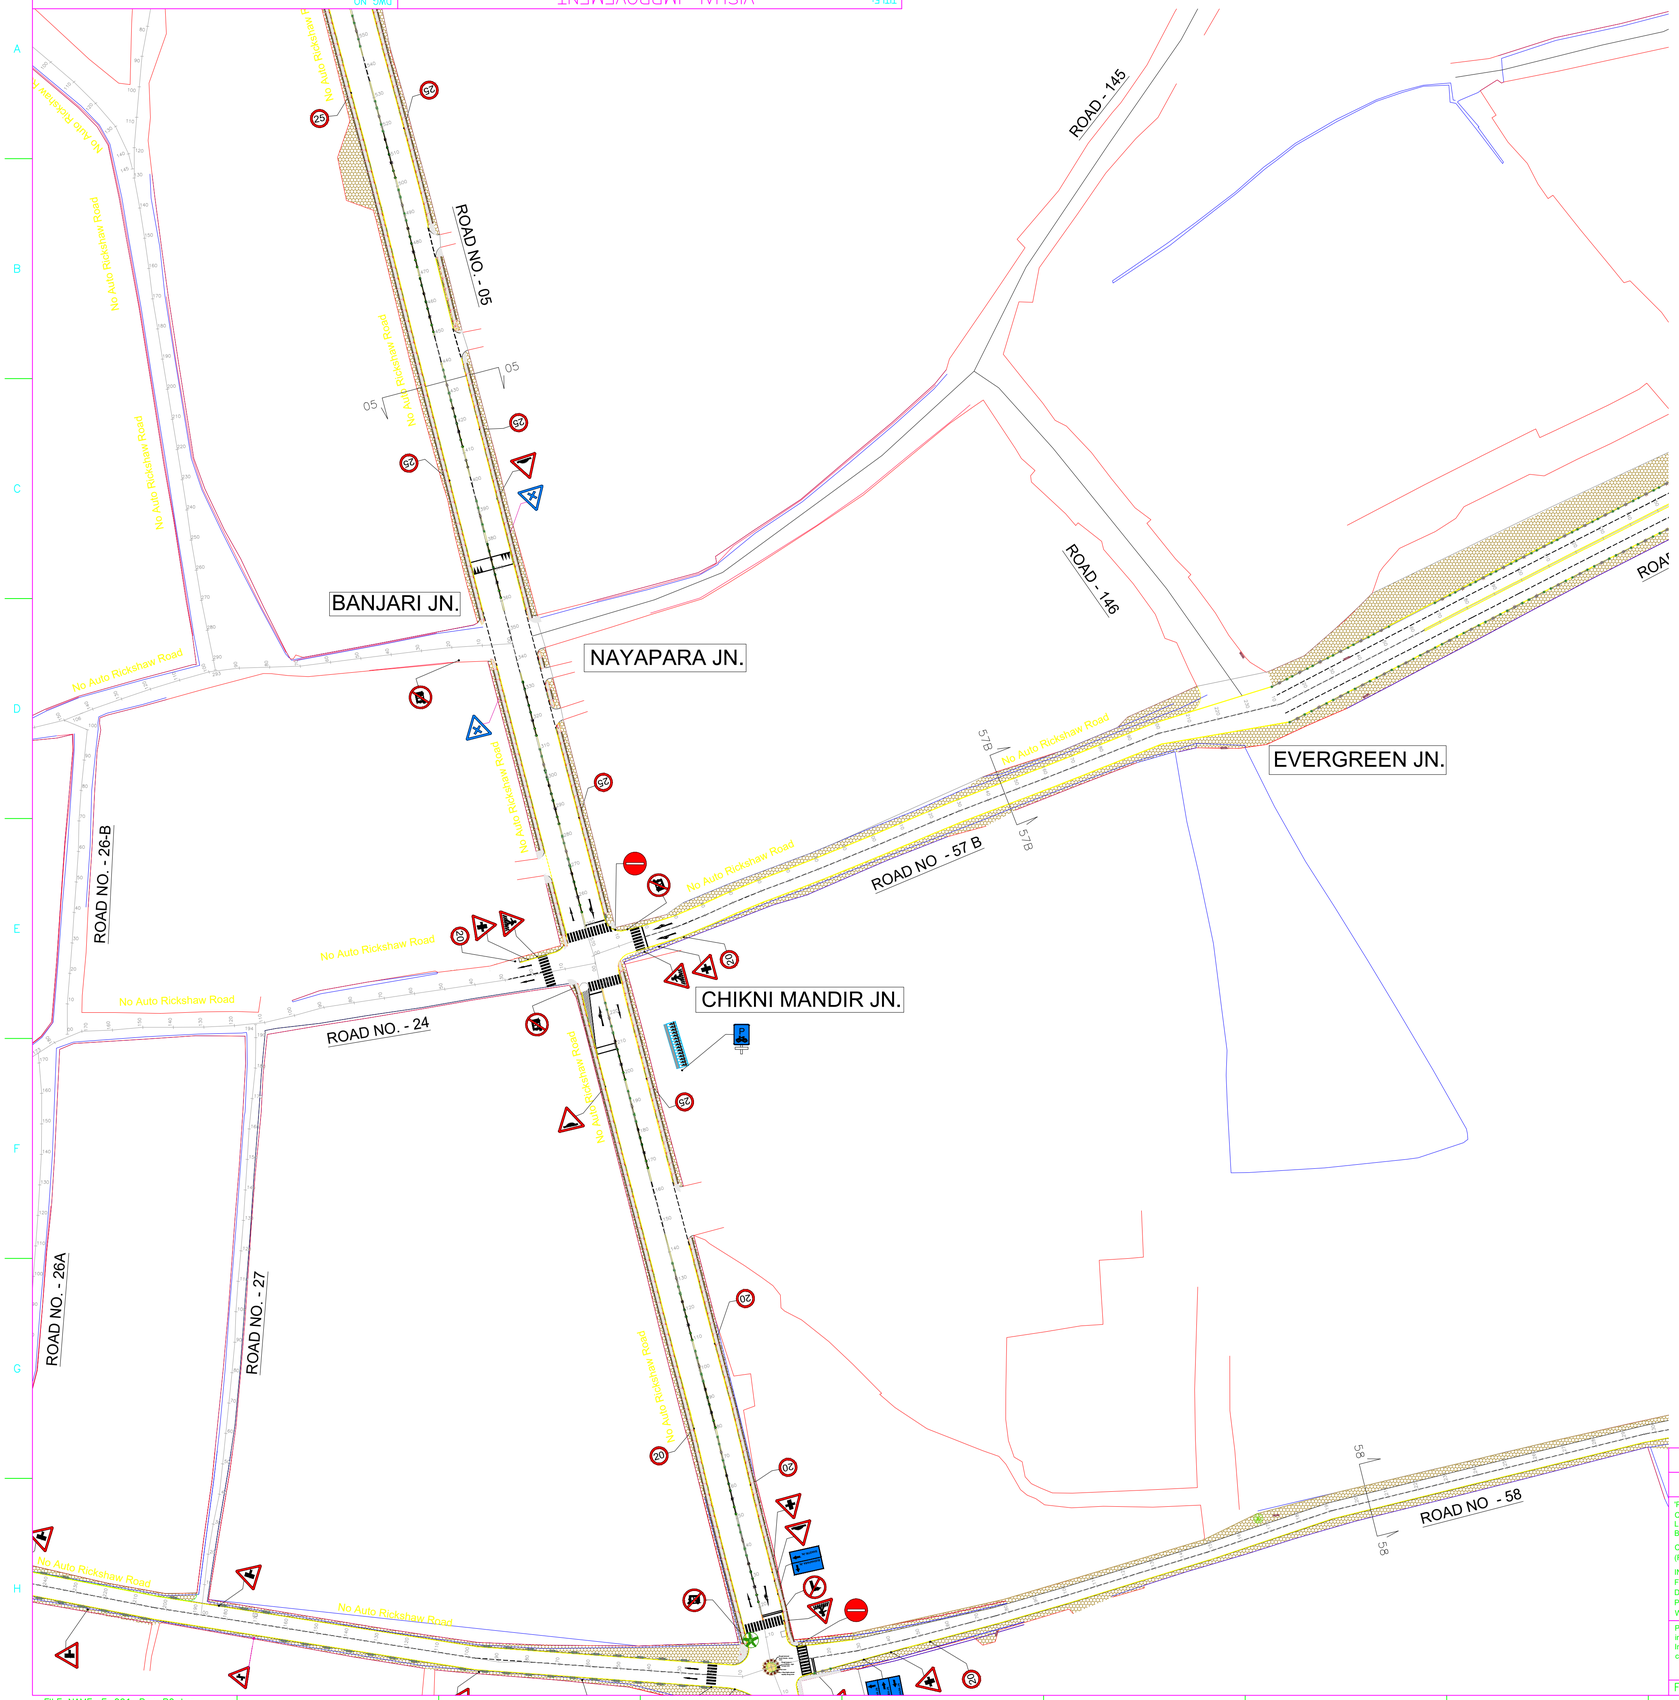

KEY PLAN :-

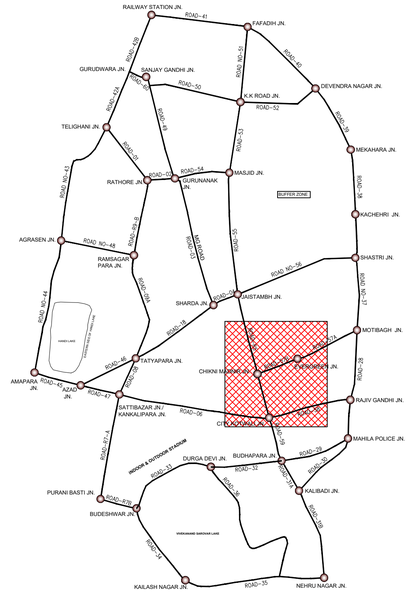

LEGEND			
	ROAD LANE LINE		ART WORK ALONG STATUE
	ROAD EDGE LINE		PROPOSED 2W/4W PARKING
	CYCLE STAND		PAVING PATTERNS ON THEMATIC MARKET FOOTPATHS
	CYCLE TRACK		
	PROPOSED REMOVE MEDIAN		PROPOSED TREE WITH SEATING
	PROPOSED MEDIAN		
	EXISTING MEDIAN		MEDIAN RAILING WITH DUSTBIN
	PROPOSED TREE BELT		FOOTPATH RAILING_FOR WIDER FOOTPATHS
	EXISTING BUS STOP		FOOTPATH RAILING_FOR NARROWER FOOTPATHS
	EXISTING TREE		SEATING ALONG ROADS
	PROPOSED SLOPE		

NOTES:-
1) DRAWINGS ARE IN METER.
2) DRAWING SHALL NOT BE SCALED FOR DIMENSION, ONLY WRITTEN DIMENSIONS SHALL BE FOLLOWED.
3) REFERENCE DRAWING NUMBERS-
FOR TYPICAL POSITIONS OF DUAL LITTER BINS SYSTEM
DRAWING NO.-TCE.10596A-CV-1000-UD-30198 (SHEET-21 OF 21)

	SIGN.													
	INITIALS													
	REVISIONS													
	SIGN.													
	INITIALS													
	REVISIONS													
	SIGN.													
	INITIALS													
	REVISIONS													
	SIGN.													
	INITIALS													
	REVISIONS													
	SIGN.													
	INITIALS													
	REVISIONS													
P0	SIGN.													
	INITIALS	IRF												
ISSUE		DRN	DSN	CHD	CV	EL	IC	ME		PE/PM	APPD	DATE		
					CLEARED									

PURPOSE : ONLY FOR 'P' ISSUES

DO NOT SCALE

'P' (PRELIMINARY) ISSUES ARE NOT TO BE USED FOR CONSTRUCTION / FABRICATION BUT ARE ISSUED FOR LIMITED PURPOSES ONLY AS INDICATED IN THE SMALL BLOCK ABOVE THIS BLOCK.

CONSTRUCTION / FABRICATION WORK IS PERMITTED ON 'R' (RELEASED) ISSUES ONLY.

INFORMATION CONTAINED WITHIN 'HOLD' IS NOT RELEASED FOR CONSTUCTION / FABRICATION. FIELD MUST GET DESIGN OFFICE TO CLEAR 'HOLDS' IN TIME BEFORE PROCEEDING WITH ANY CONSTRUCTION / FABRICATION WORK RELATED TO 'HOLDS'.

Proprietary rights of the information contained herein belong to TCE. This information is intended to be used for the mentioned purpose/project only. In case of misuse of information and any claim arising thereof, cost and consequence will be on the party misusing the information.

FILE NAME : 10596A-CV-30198-P0

Raipur SMART CITY

RAIPUR SMART CITY LIMITED
RAIPUR, CHHATTISGARH

VISUAL IMPROVEMENT
STREETSCAPE PLAN
(SHEET-13 OF 21)

TATA CONSULTING ENGINEERS LIMITED
WADIA TECHNO-ENGINEERING SERVICES LIMITED
MUMBAI

SCALE : 1:1000
DC & DISC : MUM-CV
DWG NO. TCE.10596A-CV-1000-UD-30198
ISSUE P0
SIZE-A1

FILE NAME: F-091-Rev-R0.dwg

DWG NO: TCE.10596A-CV-1000-UD-30198

TITLE: VISUAL IMPROVEMENT STREETSCAPE PLAN (SHEET-14 OF 21)

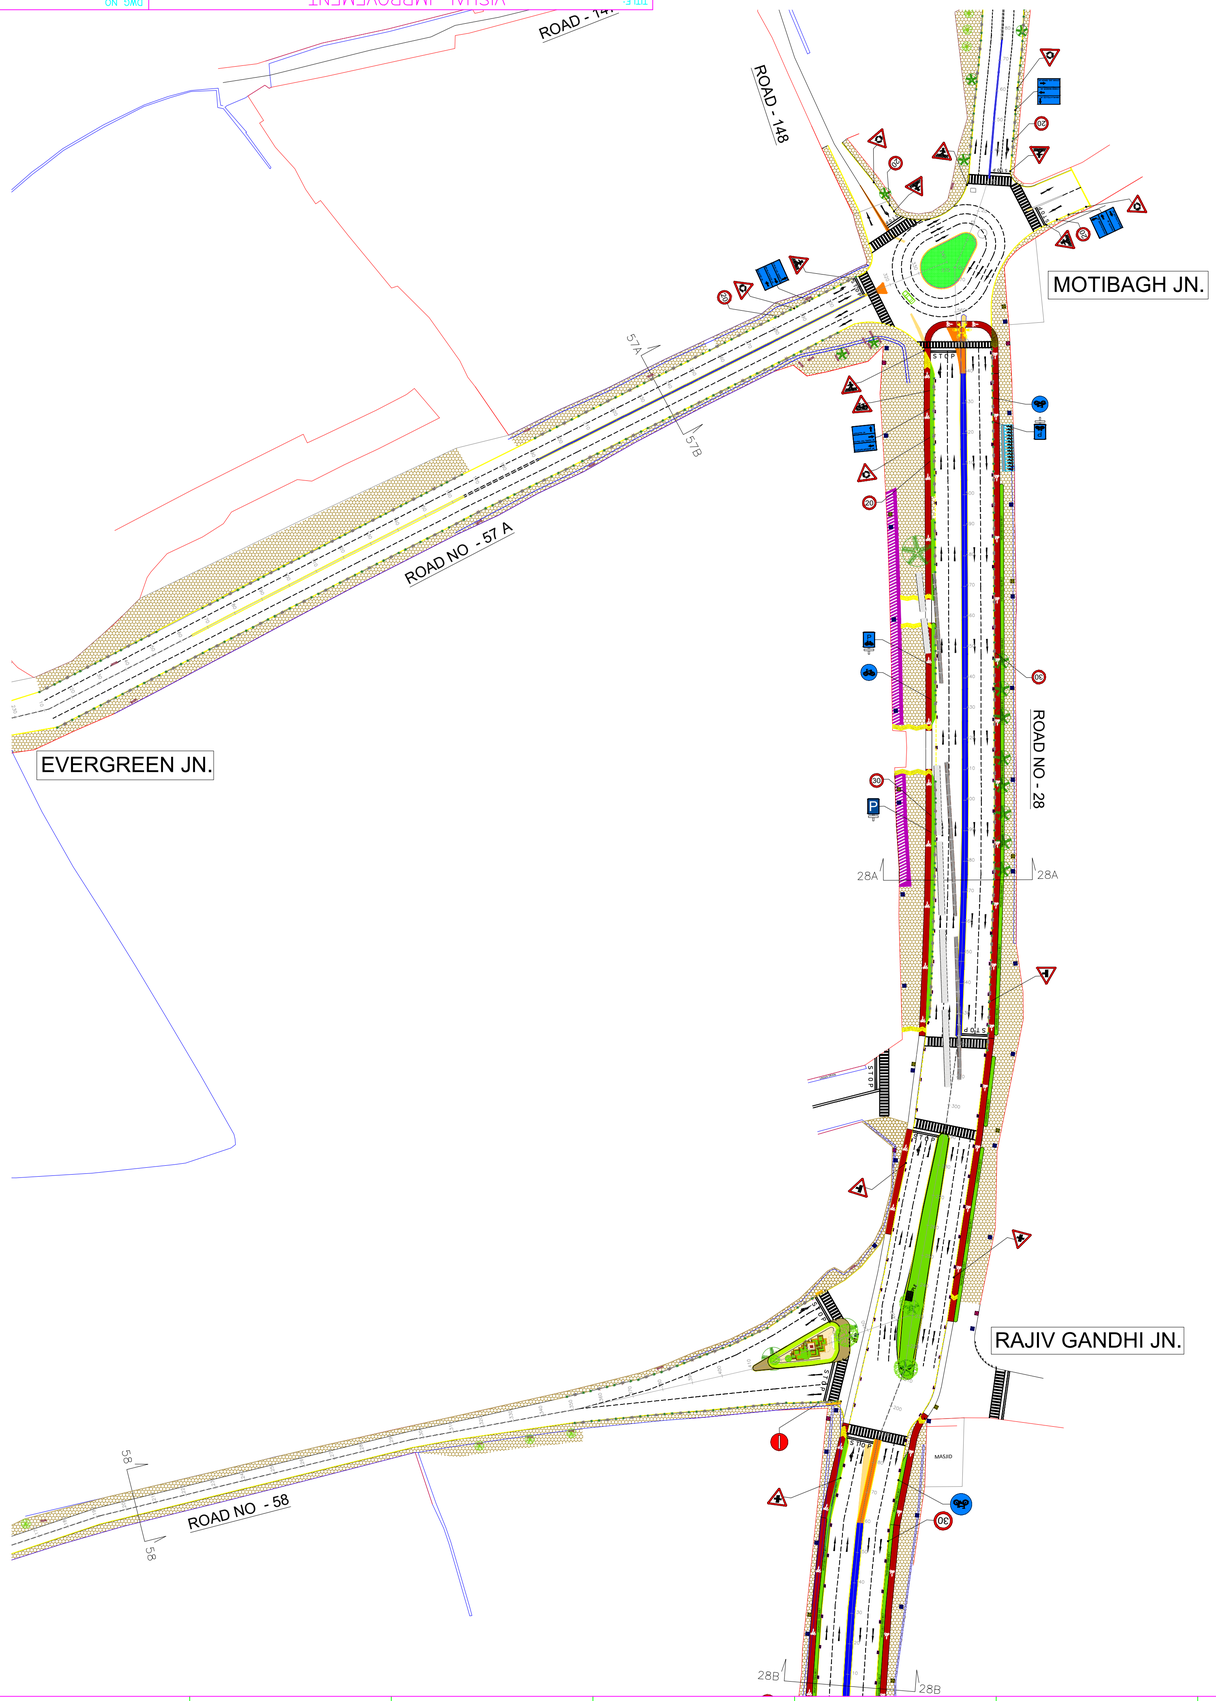

KEY PLAN :-

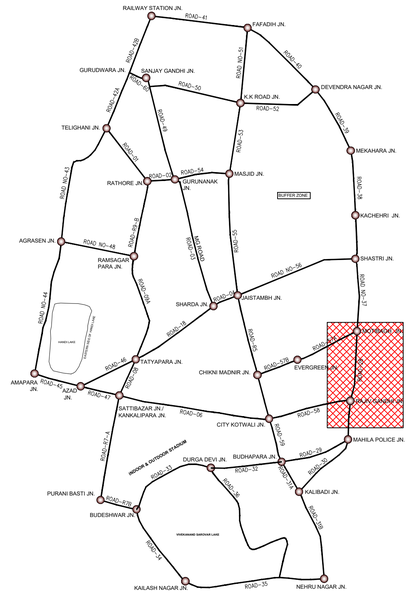

LEGEND

ROAD LANE LINE		ART WORK ALONG STATUE	
ROAD EDGE LINE		PROPOSED 2W/4W PARKING	
CYCLE STAND		PAVING PATTERNS ON THEMATIC MARKET FOOTPATHS	
CYCLE TRACK			
PROPOSED REMOVE MEDIAN		PROPOSED TREE WITH SEATING	
PROPOSED MEDIAN			
EXISTING MEDIAN		MEDIAN RAILING WITH DUSTBIN	
PROPOSED TREE BELT		FOOTPATH RAILING_FOR WIDER FOOTPATHS	
EXISTING BUS STOP		FOOTPATH RAILING_FOR NARROWER FOOTPATHS	
EXISTING TREE		SEATING ALONG ROADS	
PROPOSED SLOPE			

NOTES:-
1) DRAWINGS ARE IN METER.
2) DRAWING SHALL NOT BE SCALED FOR DIMENSION, ONLY WRITTEN DIMENSIONS SHALL BE FOLLOWED.
3) REFERENCE DRAWING NUMBERS- FOR TYPICAL POSITIONS OF DUAL LITTER BINS SYSTEM DRAWING NO.-TCE.10596A-CV-1000-UD-30198 (SHEET-21 OF 21)

	SIGN.												
	INITIALS												
	REVISIONS												
	SIGN.												
	INITIALS												
	REVISIONS												
P0	SIGN.												
	INITIALS	IRF											
ISSUE		DRN	DSN	CHD	CV	EL	IC	ME		PE/PM	APPD	DATE	
					CLEARED								

PURPOSE : ONLY FOR 'P' ISSUES

DO NOT SCALE

'P' (PRELIMINARY) ISSUES ARE NOT TO BE USED FOR CONSTRUCTION / FABRICATION BUT ARE ISSUED FOR LIMITED PURPOSES ONLY AS INDICATED IN THE SMALL BLOCK ABOVE THIS BLOCK.

CONSTRUCTION / FABRICATION WORK IS PERMITTED ON 'R' (RELEASED) ISSUES ONLY.

INFORMATION CONTAINED WITHIN 'HOLD' IS NOT RELEASED FOR CONSTUCTION / FABRICATION. FIELD MUST GET DESIGN OFFICE TO CLEAR 'HOLDS' IN TIME BEFORE PROCEEDING WITH ANY CONSTRUCTION / FABRICATION WORK RELATED TO 'HOLDS'.

Proprietary rights of the information contained herein belong to TCE. This information is intended to be used for the mentioned purpose/project only. In case of misuse of information and any claim arising thereof, cost and consequence will be on the party misusing the information.

FILE NAME : 10596A-CV-30198-P0

RAIPUR SMART CITY LIMITED
RAIPUR, CHHATTISGARH

VISUAL IMPROVEMENT
STREETSCAPE PLAN
(SHEET-14 OF 21)

TATA CONSULTING ENGINEERS LIMITED
WADIA TECHNO-ENGINEERING SERVICES LIMITED
MUMBAI

SCALE : 1:1000
DC & DISC : MUM-CV
DWG NO TCE.10596A-CV-1000-UD-30198
ISSUE P0
SIZE-A1

FILE NAME: F-091-Rev-R0.dwg

TCE.10596A-CV-1000-UD-30198
DWG NO

VISUAL IMPROVEMENT
STREETSCAPE PLAN
(SHEET-15 OF 21)
TITLE:

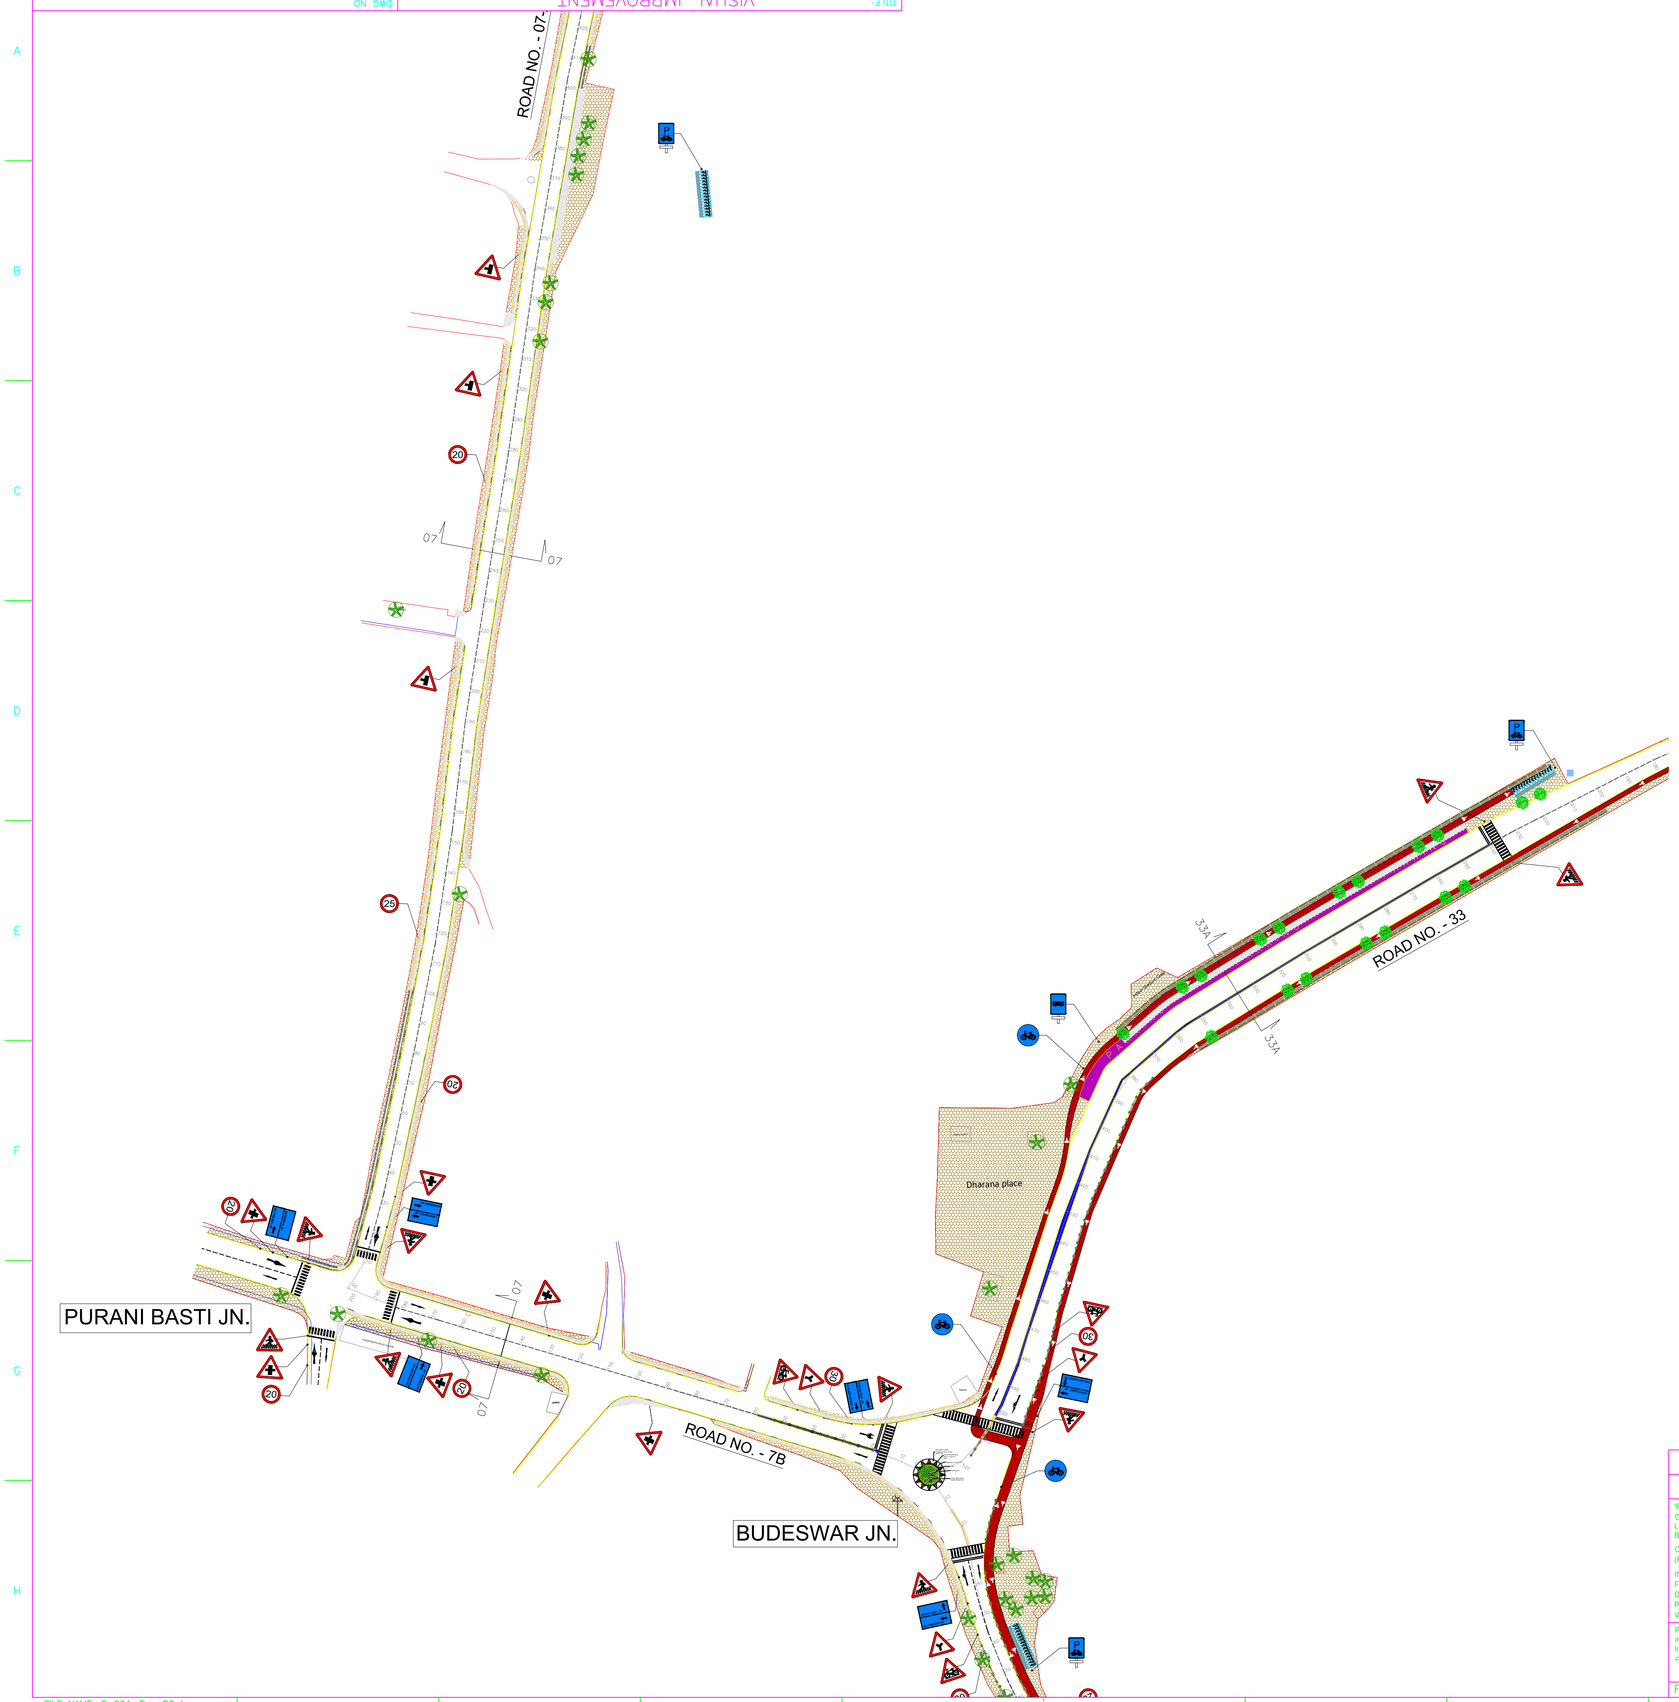

NORTH

KEY PLAN :-

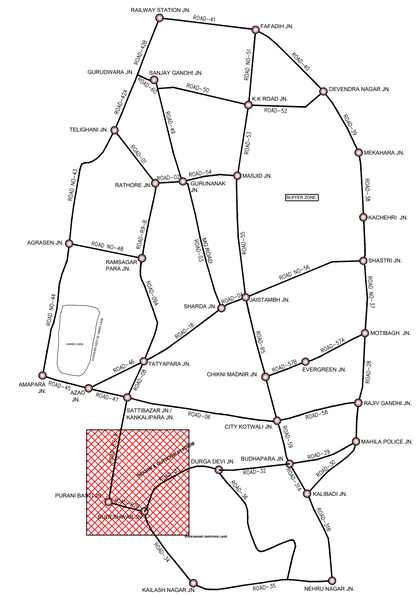

LEGEND

— — —	ROAD LANE LINE		ART WORK ALONG STATUE
	ROAD EDGE LINE		PROPOSED 2W/4W PARKING
	CYCLE STAND		PAVING PATTERNS ON THEMATIC MARKET FOOTPATHS
	CYCLE TRACK		
	PROPOSED REMOVE MEDIAN		PROPOSED TREE WITH SEATING
	PROPOSED MEDIAN		MEDIAN RAILING WITH DUSTBIN
	EXISTING MEDIAN		FOOTPATH RAILING_FOR WIDER FOOTPATHS
	PROPOSED TREE BELT		FOOTPATH RAILING_FOR NARROWER FOOTPATHS
	EXISTING BUS STOP		SEATING ALONG ROADS
	EXISTING TREE		
	PROPOSED SLOPE		

NOTES:-
1) DRAWINGS ARE IN METER.
2) DRAWING SHALL NOT BE SCALED FOR DIMENSION, ONLY WRITTEN DIMENSIONS SHALL BE FOLLOWED.
3) REFERENCE DRAWING NUMBERS- FOR TYPICAL POSITIONS OF DUAL LITTER BINS SYSTEM DRAWING NO.-TCE.10596A-CV-1000-UD-30198 (SHEET-21 OF 21)

		DRN	DSN	CHD	CV	EL	IC	ME	PE/PM	APPD	DATE
	SIGN.										
	INITIALS										
	REVISIONS										
	SIGN.										
	INITIALS										
	REVISIONS										
P0	SIGN.										
	INITIALS	IRF									
ISSUE					CLEARED						

PURPOSE : ONLY FOR 'P' ISSUES

DO NOT SCALE

'P' (PRELIMINARY) ISSUES ARE NOT TO BE USED FOR CONSTRUCTION / FABRICATION BUT ARE ISSUED FOR LIMITED PURPOSES ONLY AS INDICATED IN THE SMALL BLOCK ABOVE THIS BLOCK.

CONSTRUCTION / FABRICATION WORK IS PERMITTED ON 'R' (RELEASED) ISSUES ONLY.

INFORMATION CONTAINED WITHIN 'HOLD' IS NOT RELEASED FOR CONSTUCTION / FABRICATION. FIELD MUST GET DESIGN OFFICE TO CLEAR 'HOLDS' IN TIME BEFORE PROCEEDING WITH ANY CONSTRUCTION / FABRICATION WORK RELATED TO 'HOLDS'.

Proprietary rights of the information contained herein belong to TCE. This information is intended to be used for the mentioned purpose/project only. In case of misuse of information and any claim arising thereof, cost and consequence will be on the party misusing the information.

FILE NAME : 10596A-CV-30198-P0

RAIPUR SMART CITY LIMITED
RAIPUR, CHHATTISGARH

VISUAL IMPROVEMENT
STREETSCAPE PLAN
(SHEET-15 OF 21)

TATA CONSULTING ENGINEERS LIMITED
WADIA TECHNO-ENGINEERING SERVICES LIMITED
MUMBAI

SCALE : 1:1000
DC & DISC : MUM-CV
DWG NO. TCE.10596A-CV-1000-UD-30198
ISSUE P0
SIZE-A1

FILE NAME: F-091-Rev-R0.dwg

DWG NO: TCE.10596A-CV-1000-UD-30198

TITLE: VISUAL IMPROVEMENT STREETSCAPE PLAN (SHEET-16 OF 21)

NORTH

KEY PLAN :-

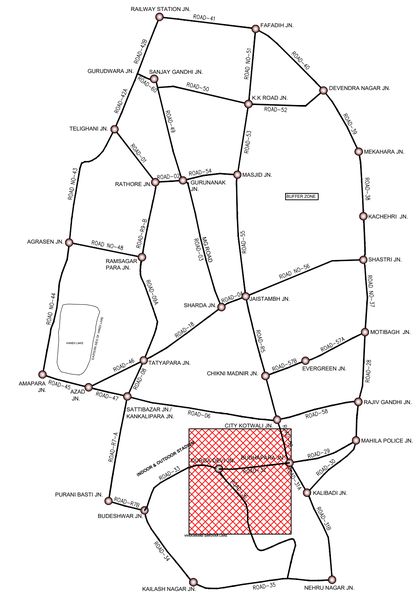

LEGEND

ROAD LANE LINE		ART WORK ALONG STATUE	
ROAD EDGE LINE		PROPOSED 2W/4W PARKING	
CYCLE STAND		PAVING PATTERNS ON THEMATIC MARKET FOOTPATHS	
CYCLE TRACK		PROPOSED TREE WITH SEATING	
PROPOSED REMOVE MEDIAN		MEDIAN RAILING WITH DUSTBIN	
PROPOSED MEDIAN		FOOTPATH RAILING_FOR WIDER FOOTPATHS	
EXISTING MEDIAN		FOOTPATH RAILING_FOR NARROWER FOOTPATHS	
PROPOSED TREE BELT		SEATING ALONG ROADS	
EXISTING BUS STOP			
EXISTING TREE			
PROPOSED SLOPE			

NOTES:-
1) DRAWINGS ARE IN METER.
2) DRAWING SHALL NOT BE SCALED FOR DIMENSION, ONLY WRITTEN DIMENSIONS SHALL BE FOLLOWED.
3) REFERENCE DRAWING NUMBERS- FOR TYPICAL POSITIONS OF DUAL LITTER BINS SYSTEM DRAWING NO.-TCE.10596A-CV-1000-UD-30198 (SHEET-21 OF 21)

		DRN	DSN	CHD	CV	EL	IC	ME	PE/PM	APPD	DATE
	SIGN.										
	INITIALS										
	REVISIONS										
	SIGN.										
	INITIALS										
	REVISIONS										
P0	SIGN.	IRF									
P0	INITIALS										
ISSUE					CLEARED						

PURPOSE : ONLY FOR 'P' ISSUES

DO NOT SCALE

'P' (PRELIMINARY) ISSUES ARE NOT TO BE USED FOR CONSTRUCTION / FABRICATION BUT ARE ISSUED FOR LIMITED PURPOSES ONLY AS INDICATED IN THE SMALL BLOCK ABOVE THIS BLOCK.

CONSTRUCTION / FABRICATION WORK IS PERMITTED ON 'R' (RELEASED) ISSUES ONLY.

INFORMATION CONTAINED WITHIN 'HOLD' IS NOT RELEASED FOR CONSTUCTION / FABRICATION. FIELD MUST GET DESIGN OFFICE TO CLEAR 'HOLDS' IN TIME BEFORE PROCEEDING WITH ANY CONSTRUCTION / FABRICATION WORK RELATED TO 'HOLDS'.

Proprietary rights of the information contained herein belong to TCE. This information is intended to be used for the mentioned purpose/project only. In case of misuse of information and any claim arising thereof, cost and consequence will be on the party misusing the information.

FILE NAME : 10596A-CV-30198-P0

RAIPUR SMART CITY LIMITED
RAIPUR, CHHATTISGARH

VISUAL IMPROVEMENT STREETSCAPE PLAN (SHEET-16 OF 21)

TATA CONSULTING ENGINEERS LIMITED
WADIA TECHNO-ENGINEERING SERVICES LIMITED
MUMBAI

SCALE : 1:1000
DC & DISC : MUM-CV
DWG NO. TCE.10596A-CV-1000-UD-30198
ISSUE P0
SIZE-A1

FILE NAME: F-091-Rev-R0.dwg

TCE.10596A-CV-1000-UD-30198
DWG NO

VISUAL IMPROVEMENT
STREETSCAPE PLAN
(SHEET-17 OF 21)
TITLE:

NORTH

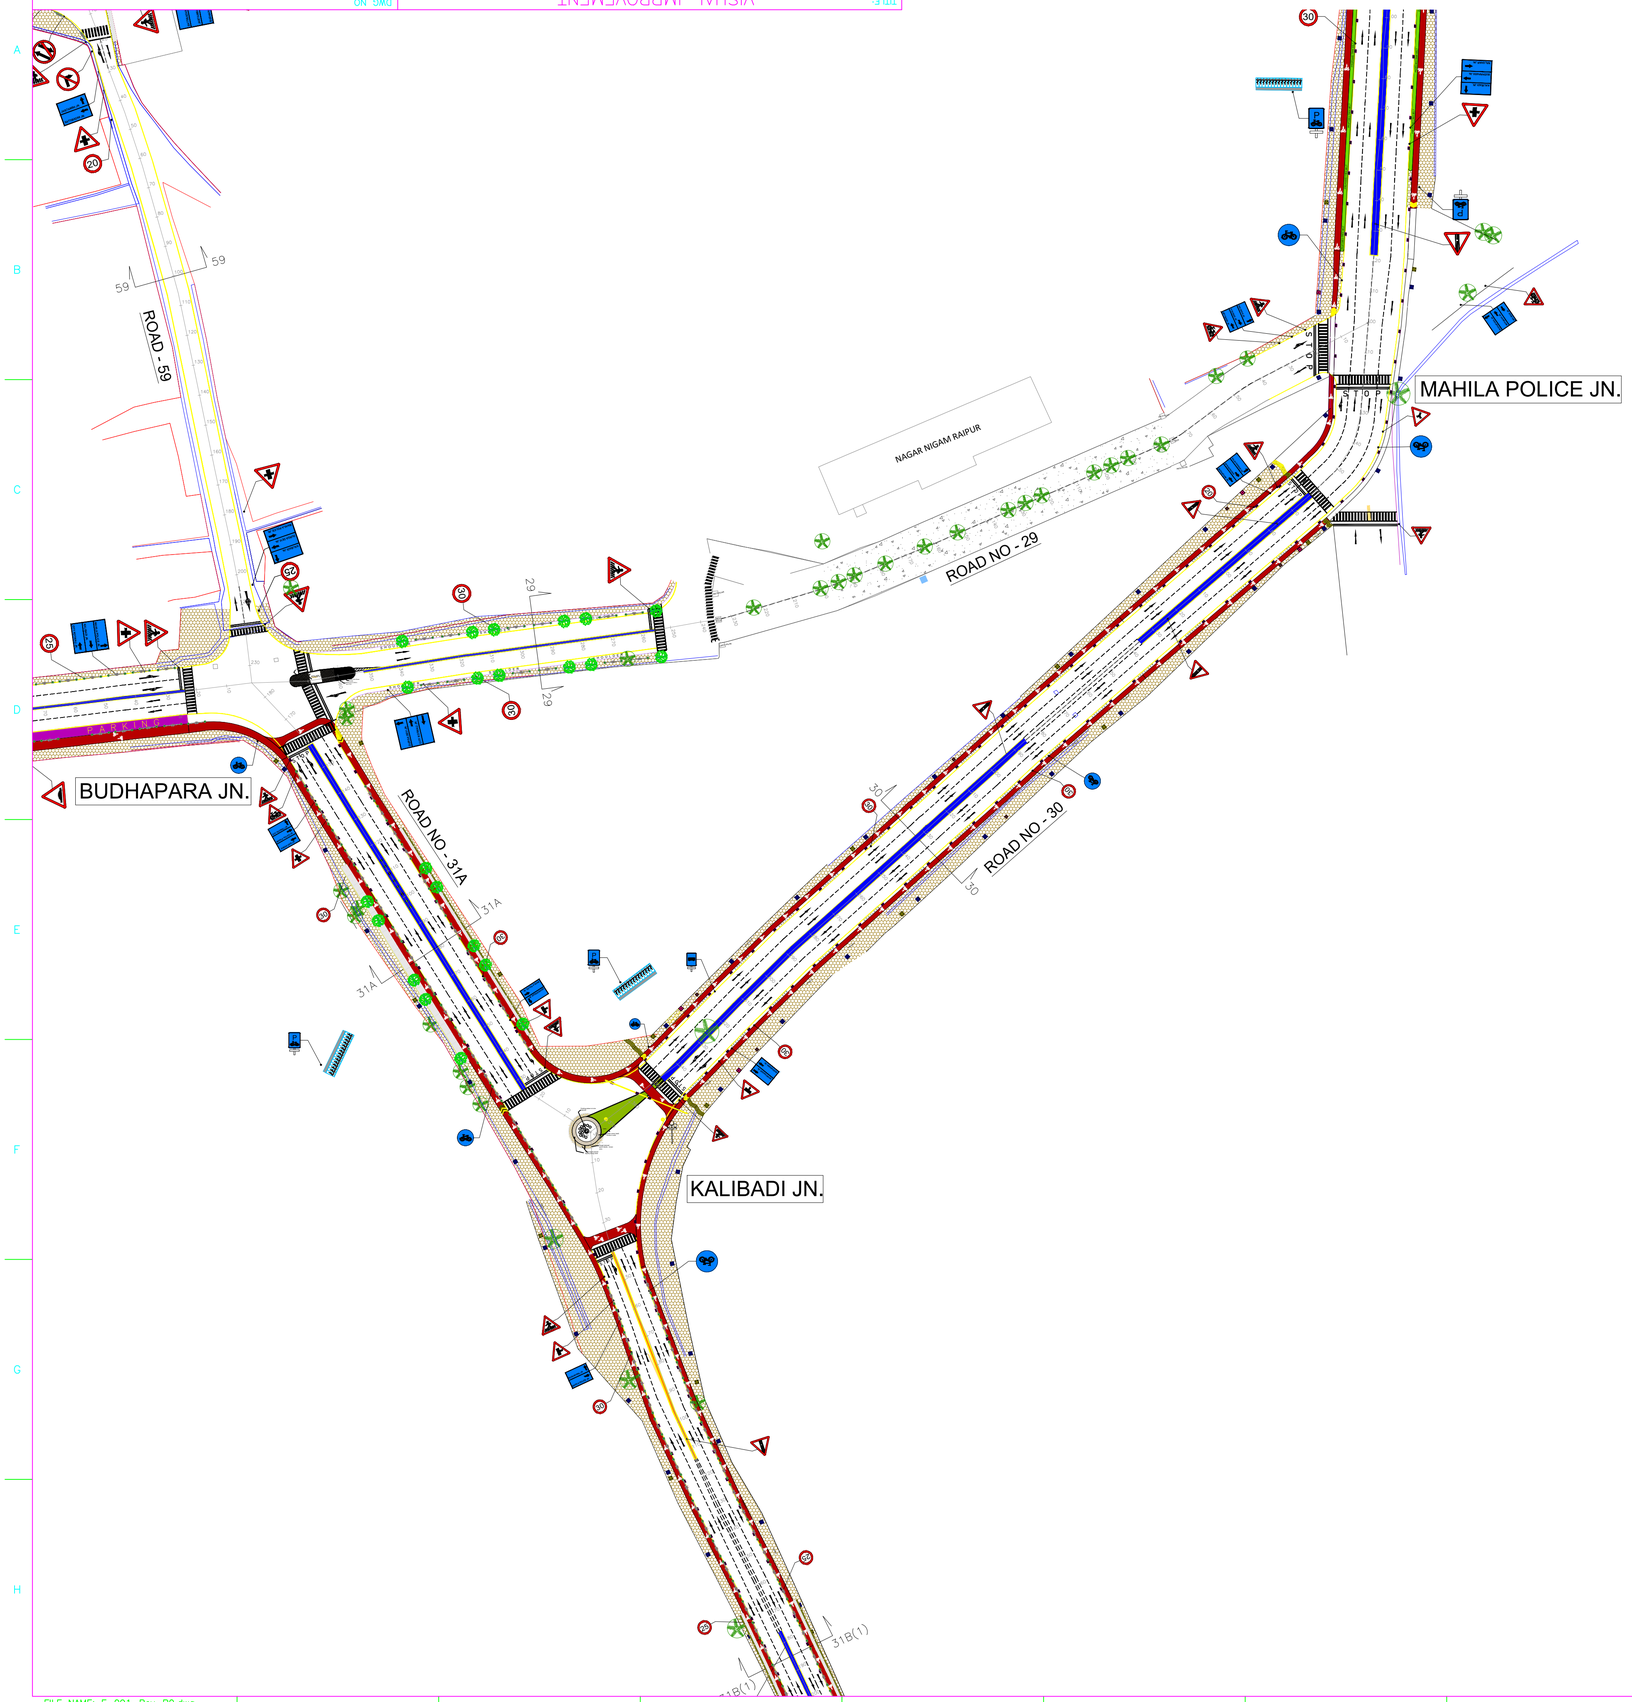

KEY PLAN :-

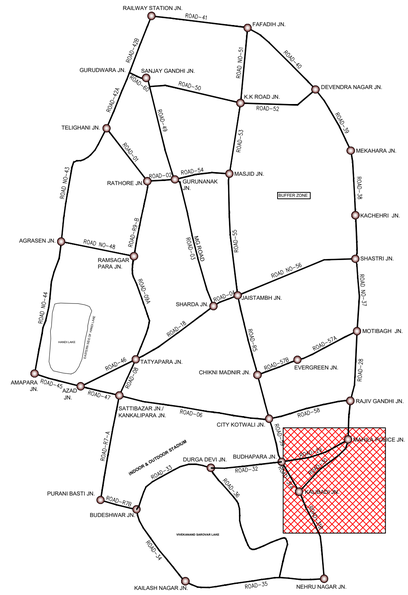

LEGEND

ROAD LANE LINE		ART WORK ALONG STATUE	
ROAD EDGE LINE		PROPOSED 2W/4W PARKING	
CYCLE STAND		PAVING PATTERNS ON THEMATIC MARKET FOOTPATHS	
CYCLE TRACK			
PROPOSED REMOVE MEDIAN		PROPOSED TREE WITH SEATING	
PROPOSED MEDIAN			
EXISTING MEDIAN		MEDIAN RAILING WITH DUSTBIN	
PROPOSED TREE BELT		FOOTPATH RAILING_FOR WIDER FOOTPATHS	
EXISTING BUS STOP		FOOTPATH RAILING_FOR NARROWER FOOTPATHS	
EXISTING TREE		SEATING ALONG ROADS	
PROPOSED SLOPE			

NOTES:-
1) DRAWINGS ARE IN METER.
2) DRAWING SHALL NOT BE SCALED FOR DIMENSION, ONLY WRITTEN DIMENSIONS SHALL BE FOLLOWED.
3) REFERENCE DRAWING NUMBERS-
FOR TYPICAL POSITIONS OF DUAL LITTER BINS SYSTEM
DRAWING NO.-TCE.10596A-CV-1000-UD-30198 (SHEET-21 OF 21)

		DRN	DSN	CHD	CV	EL	IC	ME	PE/PM	APPD	DATE
	SIGN.										
	INITIALS										
	REVISIONS										
	SIGN.										
	INITIALS										
	REVISIONS										
P0	SIGN.	IRF									
	INITIALS										
ISSUE					CLEARED						

PURPOSE : ONLY FOR 'P' ISSUES

DO NOT SCALE

'P' (PRELIMINARY) ISSUES ARE NOT TO BE USED FOR CONSTRUCTION / FABRICATION BUT ARE ISSUED FOR LIMITED PURPOSES ONLY AS INDICATED IN THE SMALL BLOCK ABOVE THIS BLOCK.

CONSTRUCTION / FABRICATION WORK IS PERMITTED ON 'R' (RELEASED) ISSUES ONLY.

INFORMATION CONTAINED WITHIN 'HOLD' IS NOT RELEASED FOR CONSTUCTION / FABRICATION. FIELD MUST GET DESIGN OFFICE TO CLEAR 'HOLDS' IN TIME BEFORE PROCEEDING WITH ANY CONSTRUCTION / FABRICATION WORK RELATED TO 'HOLDS'.

Proprietary rights of the information contained herein belong to TCE. This information is intended to be used for the mentioned purpose/project only. In case of misuse of information and any claim arising thereof, cost and consequence will be on the party misusing the information.

FILE NAME : 10596A-CV-30198-P0

RAIPUR SMART CITY LIMITED
RAIPUR, CHHATTISGARH

VISUAL IMPROVEMENT
SREETSCAPE PLAN
(SHEET-17 OF 21)

TATA CONSULTING ENGINEERS LIMITED
WADIA TECHNO-ENGINEERING SERVICES LIMITED
MUMBAI

SCALE : 1:1000
DC & DISC : MUM-CV
DWG NO. TCE.10596A-CV-1000-UD-30198
ISSUE P0
SIZE-A1

FILE NAME: F-091-Rev-R0.dwg

TCE.10596A-CV-1000-UD-30198
DWG NO

VISUAL IMPROVEMENT
STREETSCAPE PLAN
(SHEET-18 OF 21)
TITLE:

NORTH

KEY PLAN :-

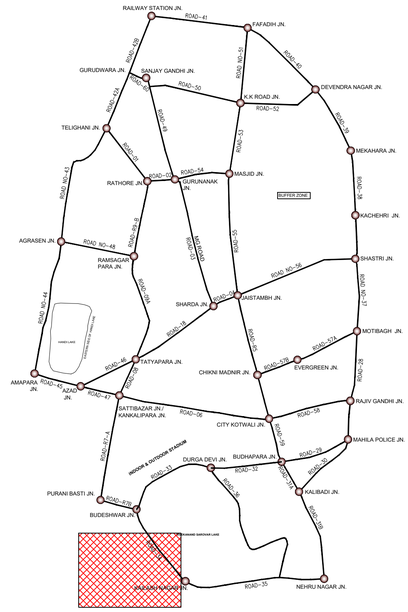

LEGEND

ROAD LANE LINE		ART WORK ALONG STATUE	
ROAD EDGE LINE		PROPOSED 2W/4W PARKING	
CYCLE STAND		PAVING PATTERNS ON THEMATIC MARKET FOOTPATHS	
CYCLE TRACK			
PROPOSED REMOVE MEDIAN		PROPOSED TREE WITH SEATING	
PROPOSED MEDIAN			
EXISTING MEDIAN		MEDIAN RAILING WITH DUSTBIN	
PROPOSED TREE BELT		FOOTPATH RAILING_FOR WIDER FOOTPATHS	
EXISTING BUS STOP		FOOTPATH RAILING_FOR NARROWER FOOTPATHS	
EXISTING TREE		SEATING ALONG ROADS	
PROPOSED SLOPE			

NOTES:-
1) DRAWINGS ARE IN METER.
2) DRAWING SHALL NOT BE SCALED FOR DIMENSION, ONLY WRITTEN DIMENSIONS SHALL BE FOLLOWED.
3) REFERENCE DRAWING NUMBERS-
FOR TYPICAL POSITIONS OF DUAL LITTER BINS SYSTEM
DRAWING NO.-TCE.10596A-CV-1000-UD-30198 (SHEET-21 OF 21)

	SIGN.												
	INITIALS												
	REVISIONS												
	SIGN.												
	INITIALS												
	REVISIONS												
P0	SIGN.												
P0	INITIALS	IRF											
ISSUE		DRN	DSN	CHD	CV	EL	IC	ME		PE/PM	APPD	DATE	
					CLEARED								

PURPOSE : ONLY FOR 'P' ISSUES

DO NOT SCALE

'P' (PRELIMINARY) ISSUES ARE NOT TO BE USED FOR CONSTRUCTION / FABRICATION BUT ARE ISSUED FOR LIMITED PURPOSES ONLY AS INDICATED IN THE SMALL BLOCK ABOVE THIS BLOCK.

CONSTRUCTION / FABRICATION WORK IS PERMITTED ON 'R' (RELEASED) ISSUES ONLY.

INFORMATION CONTAINED WITHIN 'HOLD' IS NOT RELEASED FOR CONSTUCTION / FABRICATION. FIELD MUST GET DESIGN OFFICE TO CLEAR 'HOLDS' IN TIME BEFORE PROCEEDING WITH ANY CONSTRUCTION / FABRICATION WORK RELATED TO 'HOLDS'.

Proprietary rights of the information contained herein belong to TCE. This information is intended to be used for the mentioned purpose/project only. In case of misuse of information and any claim arising thereof, cost and consequence will be on the party misusing the information.

FILE NAME : 10596A-CV-30198-P0

RAIPUR SMART CITY LIMITED
RAIPUR, CHHATTISGARH

VISUAL IMPROVEMENT
STREETSCAPE PLAN
(SHEET-18 OF 21)

TATA CONSULTING ENGINEERS LIMITED
WADIA TECHNO-ENGINEERING SERVICES LIMITED
MUMBAI

SCALE : 1:1000
DC & DISC : MUM-CV
DWG NO TCE.10596A-CV-1000-UD-30198
ISSUE P0
SIZE-A1

FILE NAME: F-091-Rev-R0.dwg

TCE.10596A-CV-1000-UD-30198
DWG NO

VISUAL IMPROVEMENT
STREETSCAPE PLAN
(SHEET-191 OF 21)
TITLE:

NORTH

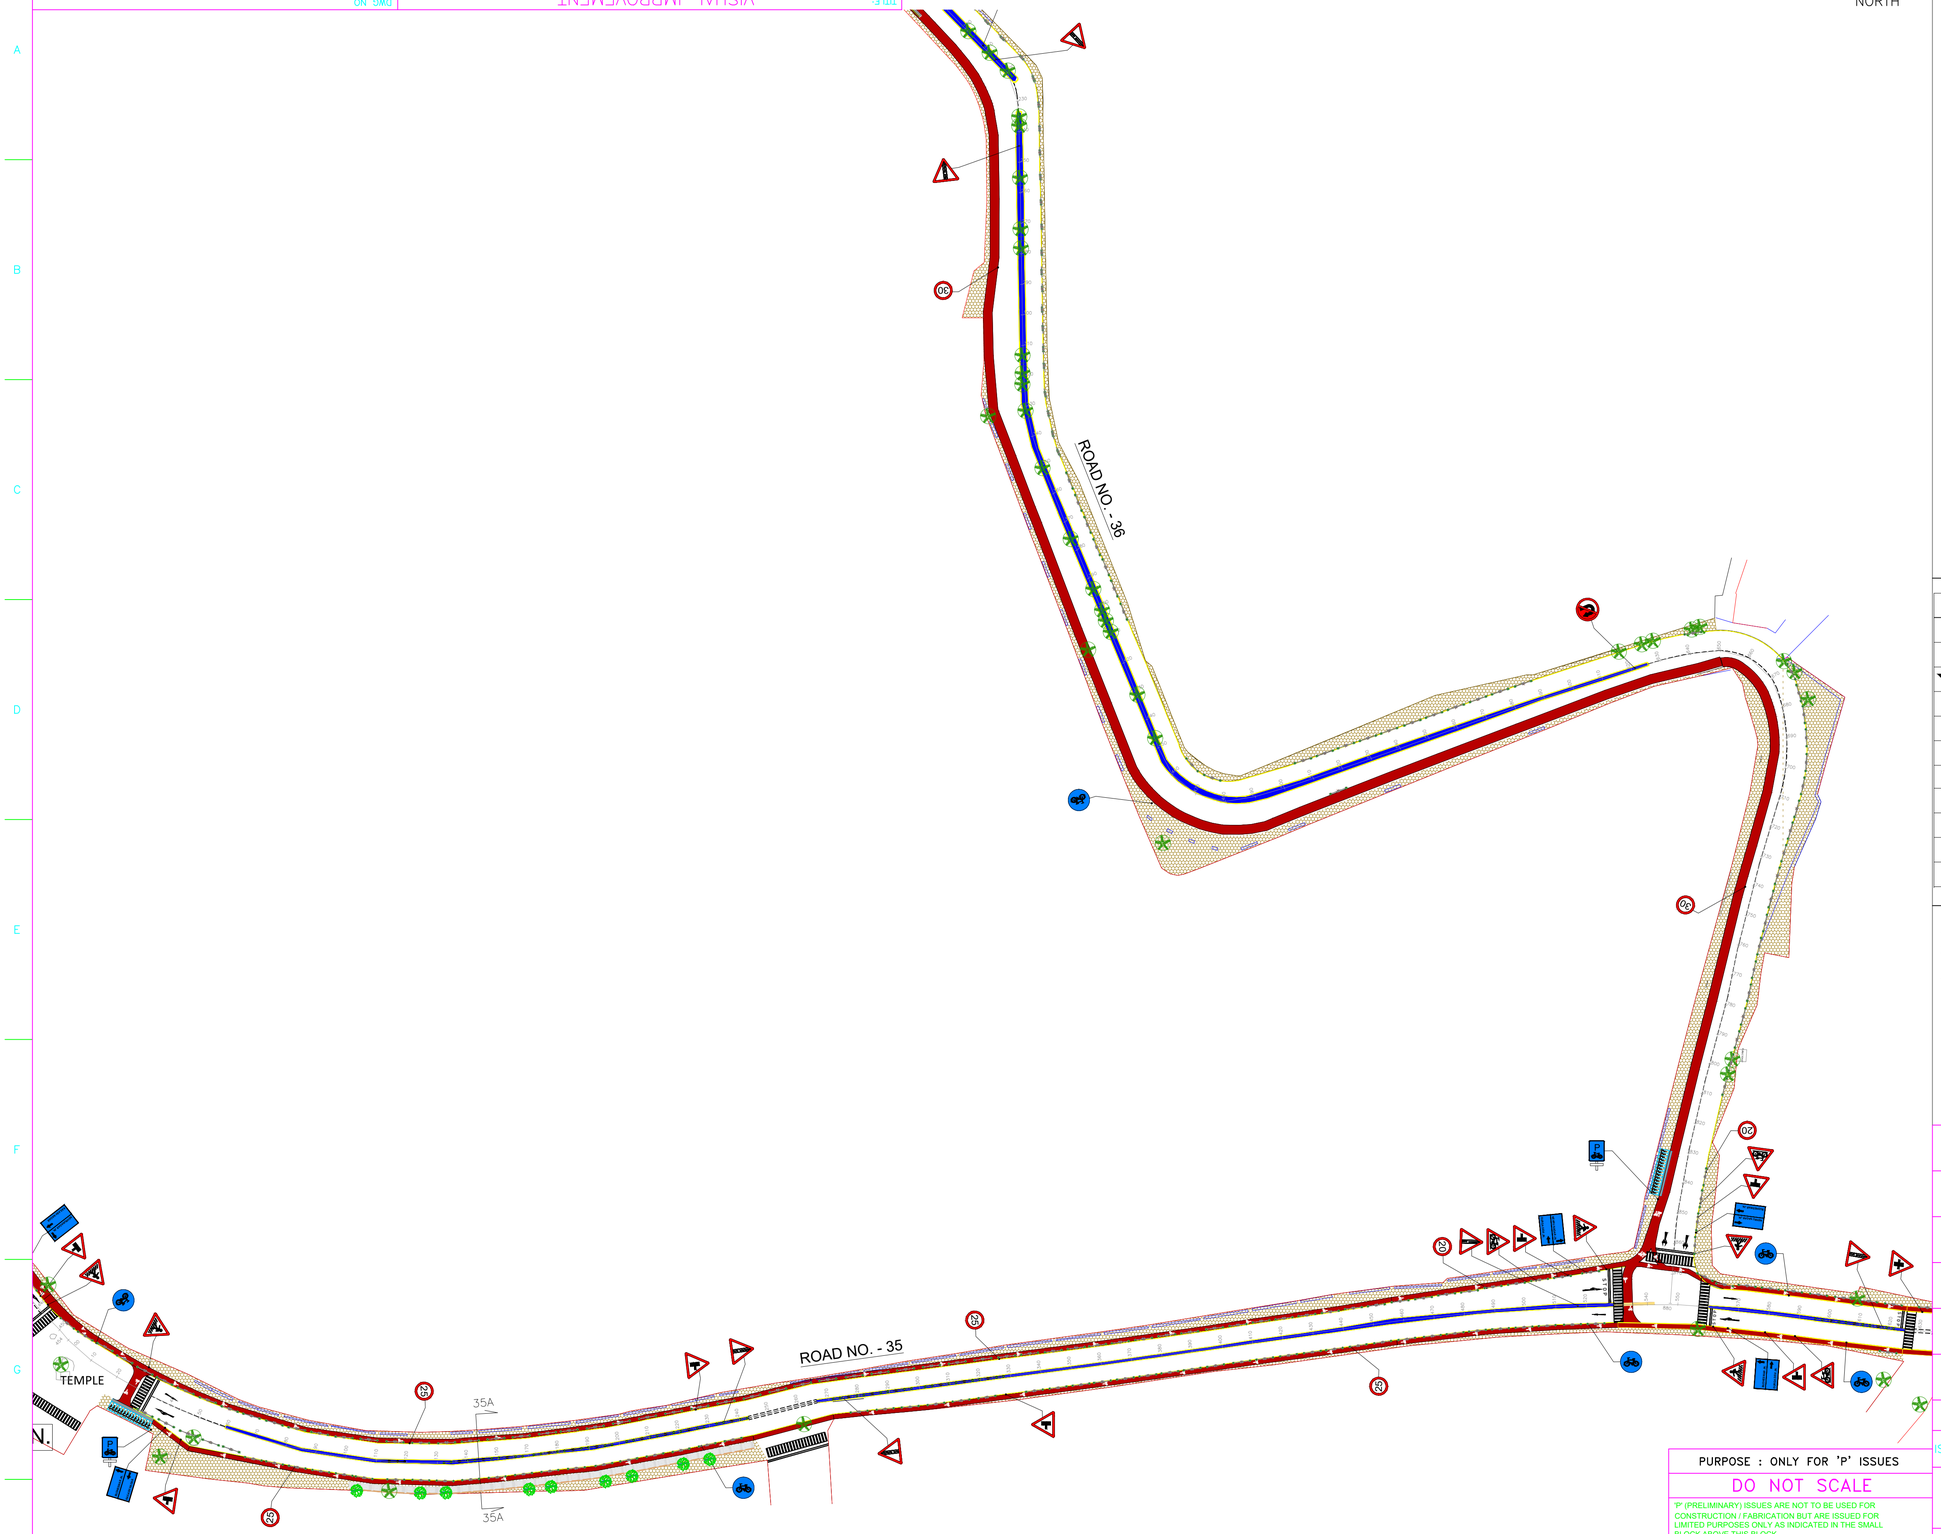

KEY PLAN :-

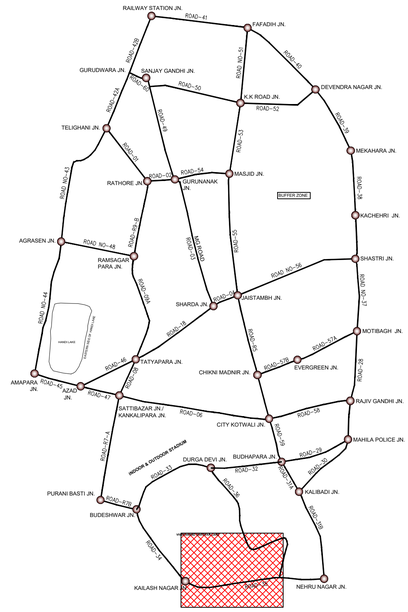

LEGEND

ROAD LANE LINE		ART WORK ALONG STATUE	
ROAD EDGE LINE		PROPOSED 2W/4W PARKING	
CYCLE STAND		PAVING PATTERNS ON THEMATIC MARKET FOOTPATHS	
CYCLE TRACK		PROPOSED TREE WITH SEATING	
PROPOSED REMOVE MEDIAN		MEDIAN RAILING WITH DUSTBIN	
PROPOSED MEDIAN		FOOTPATH RAILING_FOR WIDER FOOTPATHS	
EXISTING MEDIAN		FOOTPATH RAILING_FOR NARROWER FOOTPATHS	
PROPOSED TREE BELT		SEATING ALONG ROADS	
EXISTING BUS STOP			
EXISTING TREE			
PROPOSED SLOPE			

NOTES:-
1) DRAWINGS ARE IN METER.
2) DRAWING SHALL NOT BE SCALED FOR DIMENSION, ONLY WRITTEN DIMENSIONS SHALL BE FOLLOWED.
3) REFERENCE DRAWING NUMBERS- FOR TYPICAL POSITIONS OF DUAL LITTER BINS SYSTEM DRAWING NO.-TCE.10596A-CV-1000-UD-30198 (SHEET-21 OF 21)

	SIGN.												
	INITIALS												
	REVISIONS												
	SIGN.												
	INITIALS												
	REVISIONS												
P0	SIGN.												
	INITIALS	IRF											
ISSUE		DRN	DSN	CHD	CV	EL	IC	ME		PE/PM	APPD	DATE	
					CLEARED								

PURPOSE : ONLY FOR 'P' ISSUES

DO NOT SCALE

'P' (PRELIMINARY) ISSUES ARE NOT TO BE USED FOR CONSTRUCTION / FABRICATION BUT ARE ISSUED FOR LIMITED PURPOSES ONLY AS INDICATED IN THE SMALL BLOCK ABOVE THIS BLOCK.

CONSTRUCTION / FABRICATION WORK IS PERMITTED ON 'R' (RELEASED) ISSUES ONLY.

INFORMATION CONTAINED WITHIN 'HOLD' IS NOT RELEASED FOR CONSTUCTION / FABRICATION. FIELD MUST GET DESIGN OFFICE TO CLEAR 'HOLDS' IN TIME BEFORE PROCEEDING WITH ANY CONSTRUCTION / FABRICATION WORK RELATED TO 'HOLDS'.

Proprietary rights of the information contained herein belong to TCE. This information is intended to be used for the mentioned purpose/project only. In case of misuse of information and any claim arising thereof, cost and consequence will be on the party misusing the information.

FILE NAME : 10596A-CV-30198-P0

RAIPUR SMART CITY LIMITED
RAIPUR, CHHATTISGARH

VISUAL IMPROVEMENT
STREETSCAPE PLAN
(SHEET-19 OF 21)

TATA CONSULTING ENGINEERS LIMITED
WADIA TECHNO-ENGINEERING SERVICES LIMITED
MUMBAI

SCALE : 1:1000
DC & DISC : MUM-CV
DWG NO. TCE.10596A-CV-1000-UD-30198
ISSUE P0
SIZE-A1

FILE NAME: F-091-Rev-R0.dwg

DWG NO: TCE.10596A-CV-1000-UD-30198

TITLE: VISUAL IMPROVEMENT STREETSCAPE PLAN (SHEET-20 OF 21)

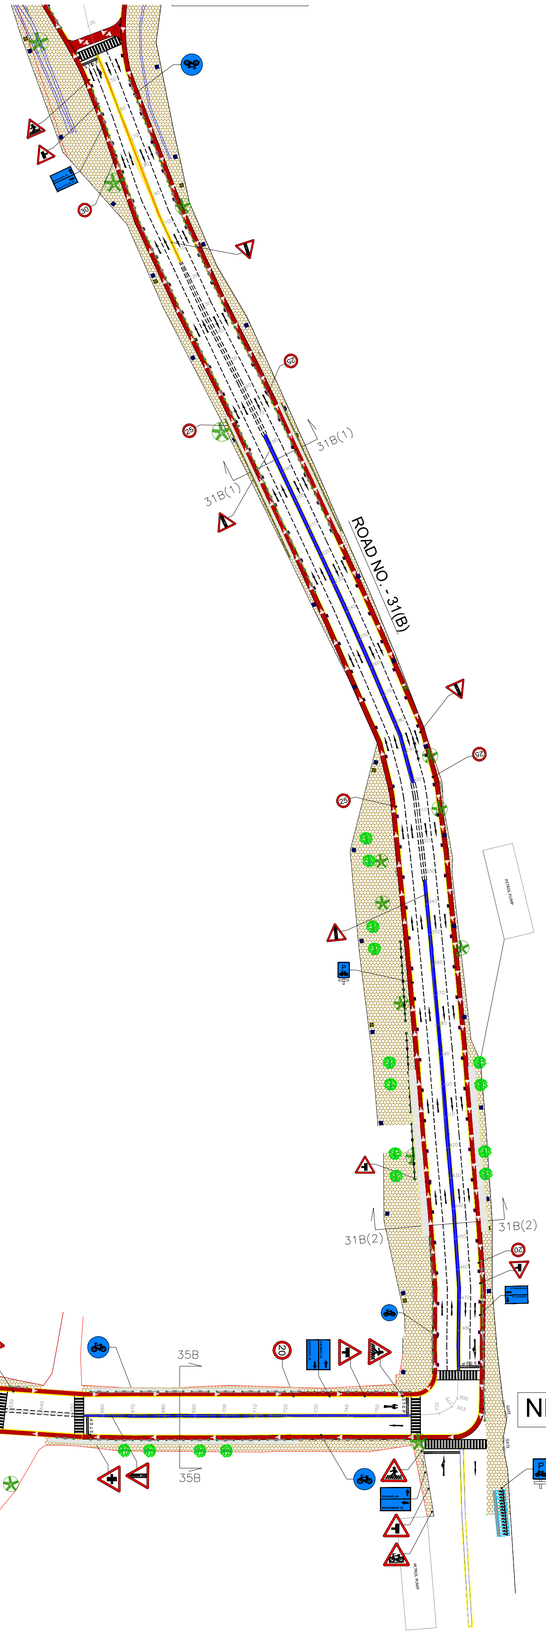

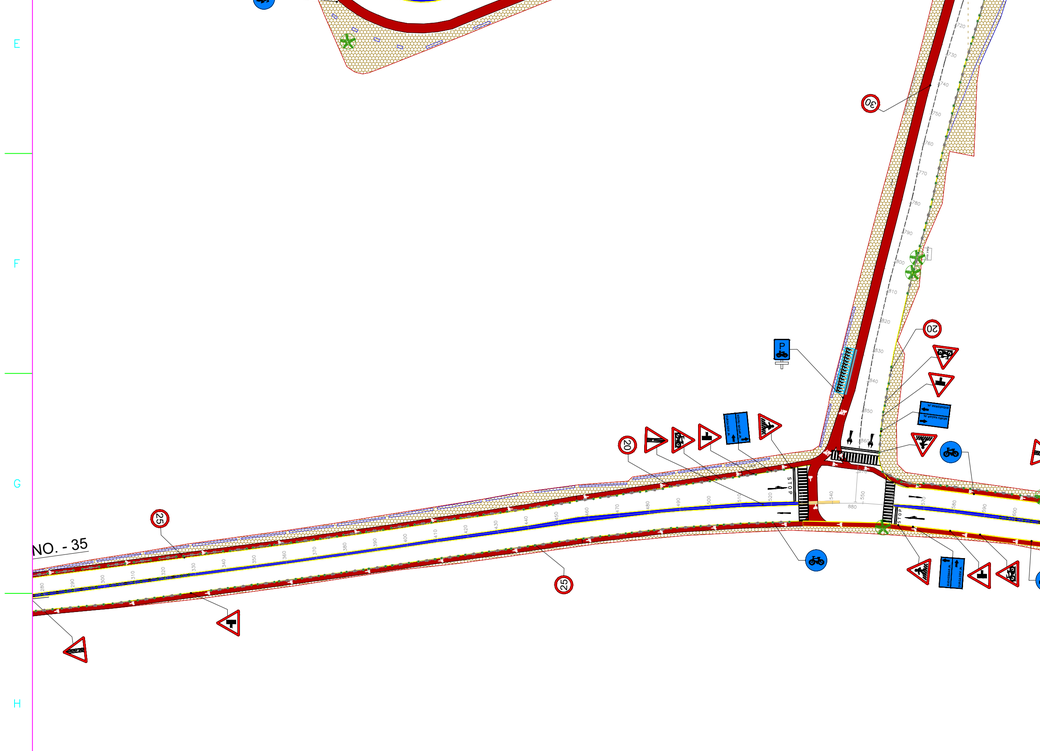

NORTH

KEY PLAN :-

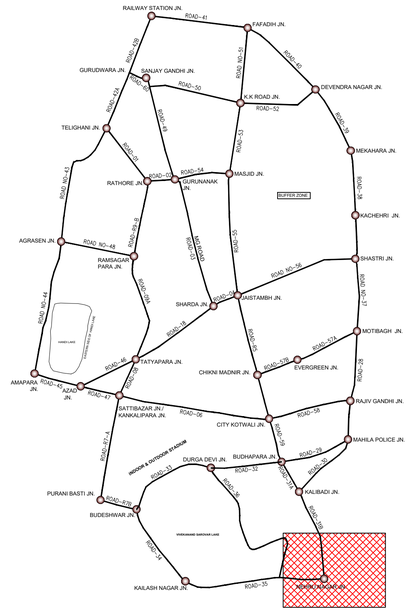

LEGEND

ROAD LANE LINE		ART WORK ALONG STATUE	
ROAD EDGE LINE		PROPOSED 2W/4W PARKING	
CYCLE STAND		PAVING PATTERNS ON THEMATIC MARKET FOOTPATHS	
CYCLE TRACK			
PROPOSED REMOVE MEDIAN		PROPOSED TREE WITH SEATING	
PROPOSED MEDIAN			
EXISTING MEDIAN		MEDIAN RAILING WITH DUSTBIN	
PROPOSED TREE BELT		FOOTPATH RAILING_FOR WIDER FOOTPATHS	
EXISTING BUS STOP		FOOTPATH RAILING_FOR NARROWER FOOTPATHS	
EXISTING TREE		SEATING ALONG ROADS	
PROPOSED SLOPE			

NOTES:-
1) DRAWINGS ARE IN METER.
2) DRAWING SHALL NOT BE SCALED FOR DIMENSION, ONLY WRITTEN DIMENSIONS SHALL BE FOLLOWED.
3) REFERENCE DRAWING NUMBERS-
FOR TYPICAL POSITIONS OF DUAL LITTER BINS SYSTEM
DRAWING NO.-TCE.10596A-CV-1000-UD-30198 (SHEET-21 OF 21)

	SIGN.												
	INITIALS												
	REVISIONS												
	SIGN.												
	INITIALS												
	REVISIONS												
P0	SIGN.												
	INITIALS	IRF											
ISSUE		DRN	DSN	CHD	CV	EL	IC	ME		PE/PM	APPD	DATE	
					CLEARED								

PURPOSE : ONLY FOR 'P' ISSUES

DO NOT SCALE

'P' (PRELIMINARY) ISSUES ARE NOT TO BE USED FOR CONSTRUCTION / FABRICATION BUT ARE ISSUED FOR LIMITED PURPOSES ONLY AS INDICATED IN THE SMALL BLOCK ABOVE THIS BLOCK.

CONSTRUCTION / FABRICATION WORK IS PERMITTED ON 'R' (RELEASED) ISSUES ONLY.

INFORMATION CONTAINED WITHIN 'HOLD' IS NOT RELEASED FOR CONSTUCTION / FABRICATION. FIELD MUST GET DESIGN OFFICE TO CLEAR 'HOLDS' IN TIME BEFORE PROCEEDING WITH ANY CONSTRUCTION / FABRICATION WORK RELATED TO 'HOLDS'.

Proprietary rights of the information contained herein belong to TCE. This information is intended to be used for the mentioned purpose/project only. In case of misuse of information and any claim arising thereof, cost and consequence will be on the party misusing the information.

FILE NAME : 10596A-CV-30198-P0

RAIPUR SMART CITY LIMITED
RAIPUR, CHHATTISGARH

VISUAL IMPROVEMENT
STREETSCAPE PLAN
(SHEET-20 OF 21)

TATA CONSULTING ENGINEERS LIMITED
WADIA TECHNO-ENGINEERING SERVICES LIMITED
MUMBAI

SCALE : 1:1000
DC & DISC : MUM-CV
DWG NO. TCE.10596A-CV-1000-UD-30198
ISSUE P0
SIZE-A1

FILE NAME: F-091-Rev-R0.dwg

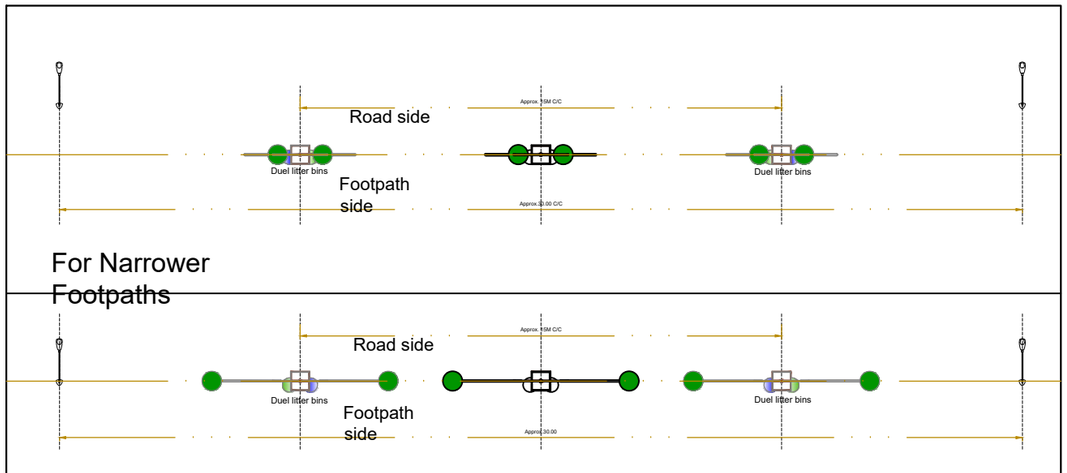

For Narrower Footpaths

For Wider Footpaths

Typical Positions of Duel Litter bins System _SCENARIO -1

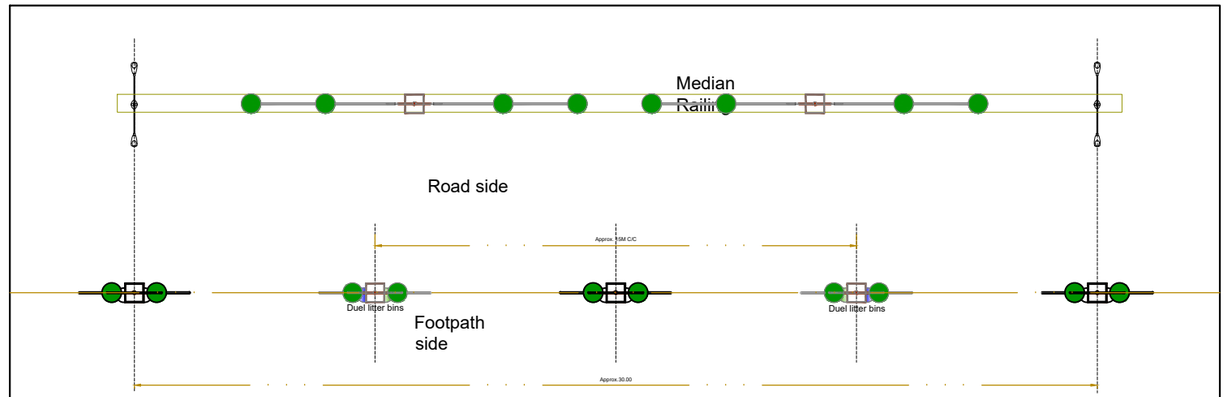

For Narrower Footpaths

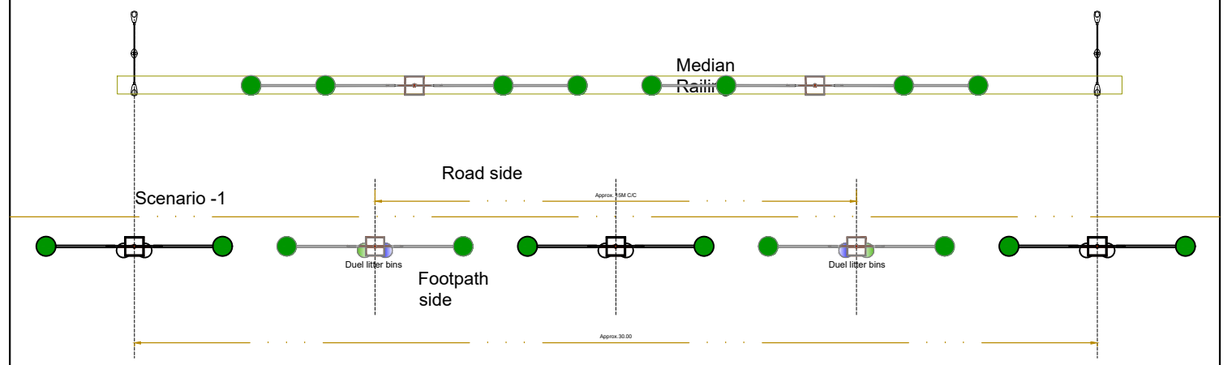

For Wider Footpaths

Typical Positions of Duel Litter bins System _SCENARIO -2

NOTES:–

1) DRAWINGS ARE IN METER.
2) DRAWING SHALL NOT BE SCALED FOR DIMENSION, ONLY WRITTEN DIMENSIONS SHALL BE FOLLOWED.
3) REFERENCE DRAWING NUMBERS– FOR VISUAL IMPROVEMENT STREETSCAPE PLAN– DRAWING NO.–TCE.10596A–CV–1000–UD–30198 (SHEET–1OF21 TO 20OF21)

	SIGN.													
	INITIALS													
	REVISIONS													
P0	SIGN.													
	INITIALS	IRF												
	REVISIONS													
ISSUE		DRN	DSN	CHD	CV	EL	IC	ME		PE/PM	APPD	DATE		
					CLEARED									

'P' (PRELIMINARY) ISSUES ARE NOT TO BE USED FOR CONSTRUCTION / FABRICATION BUT ARE ISSUED FOR LIMITED PURPOSES ONLY AS INDICATED IN THE SMALL BLOCK ABOVE THIS BLOCK.

CONSTRUCTION / FABRICATION WORK IS PERMITTED ON 'R' (RELEASED) ISSUES ONLY.

INFORMATION CONTAINED WITHIN 'HOLD' IS NOT RELEASED FOR CONSTUCTION / FABRICATION. FIELD MUST GET DESIGN OFFICE TO CLEAR 'HOLDS' IN TIME BEFORE PROCEEDING WITH ANY CONSTRUCTION/ FABRICATION WORK RELATED TO 'HOLDS'.

PURPOSE : ONLY FOR 'P' ISSUES

DO NOT SCALE

Proprietary rights of the information contained herein belong to TCE. This information is intended to be used for the mentioned purpose/project only. In case of misuse of information and any claim arising thereof, cost and consequence will be on the party misusing the information.

FILE NAME 10596A–CV–30198–P0

RAIPUR SMART CITY LIMITED

RAIPUR, CHHATTISGARH

VISUAL IMPROVEMENT

TYPICAL POSITIONS OF DUAL LITTER BINS SYSTEM

(SHEET–21 OF 21)

TATA CONSULTING ENGINEERS LIMITED
WADIA TECHNO-ENGINEERING SERVICES LIMITED
MUMBAI

SCALE : NTS

DC & DISC: MUM–CV

DWG NO. TCE.10596A–CV–1000–UD–30198

ISSUE P0

SIZE-A3

TCE FORM NO. 093 R0