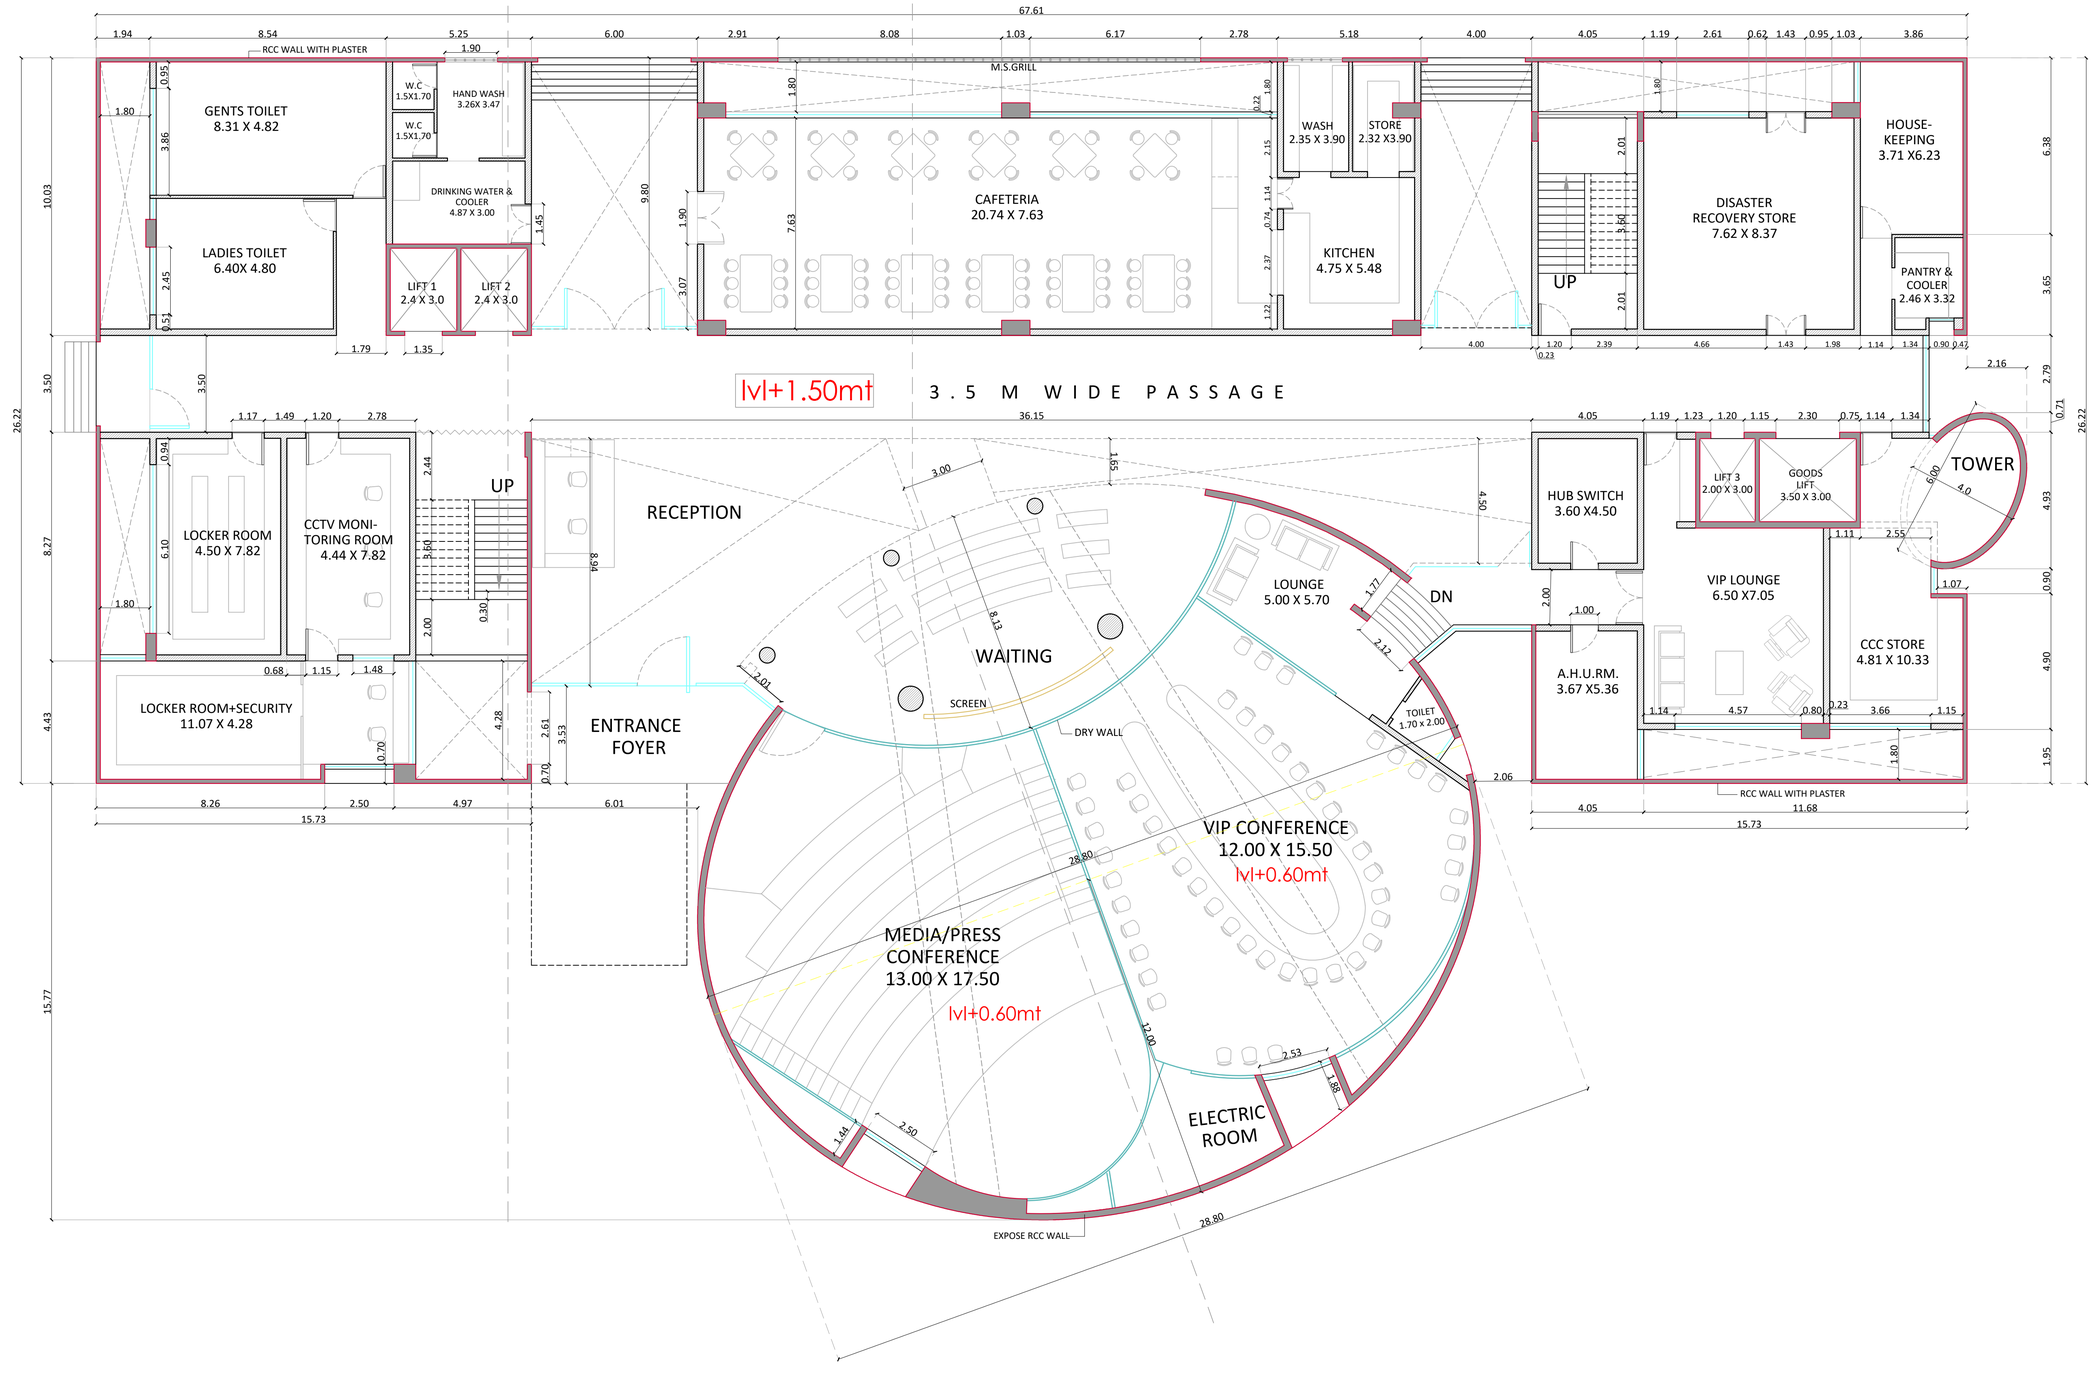

GROUND FLOOR PLAN

N.T.S

DT- 03-04-2017

TATHASTU

ASSOCIATES

CITY COMMAND CONTROL CENTER, SURAT.

GR+4 STORAEY BUILDING