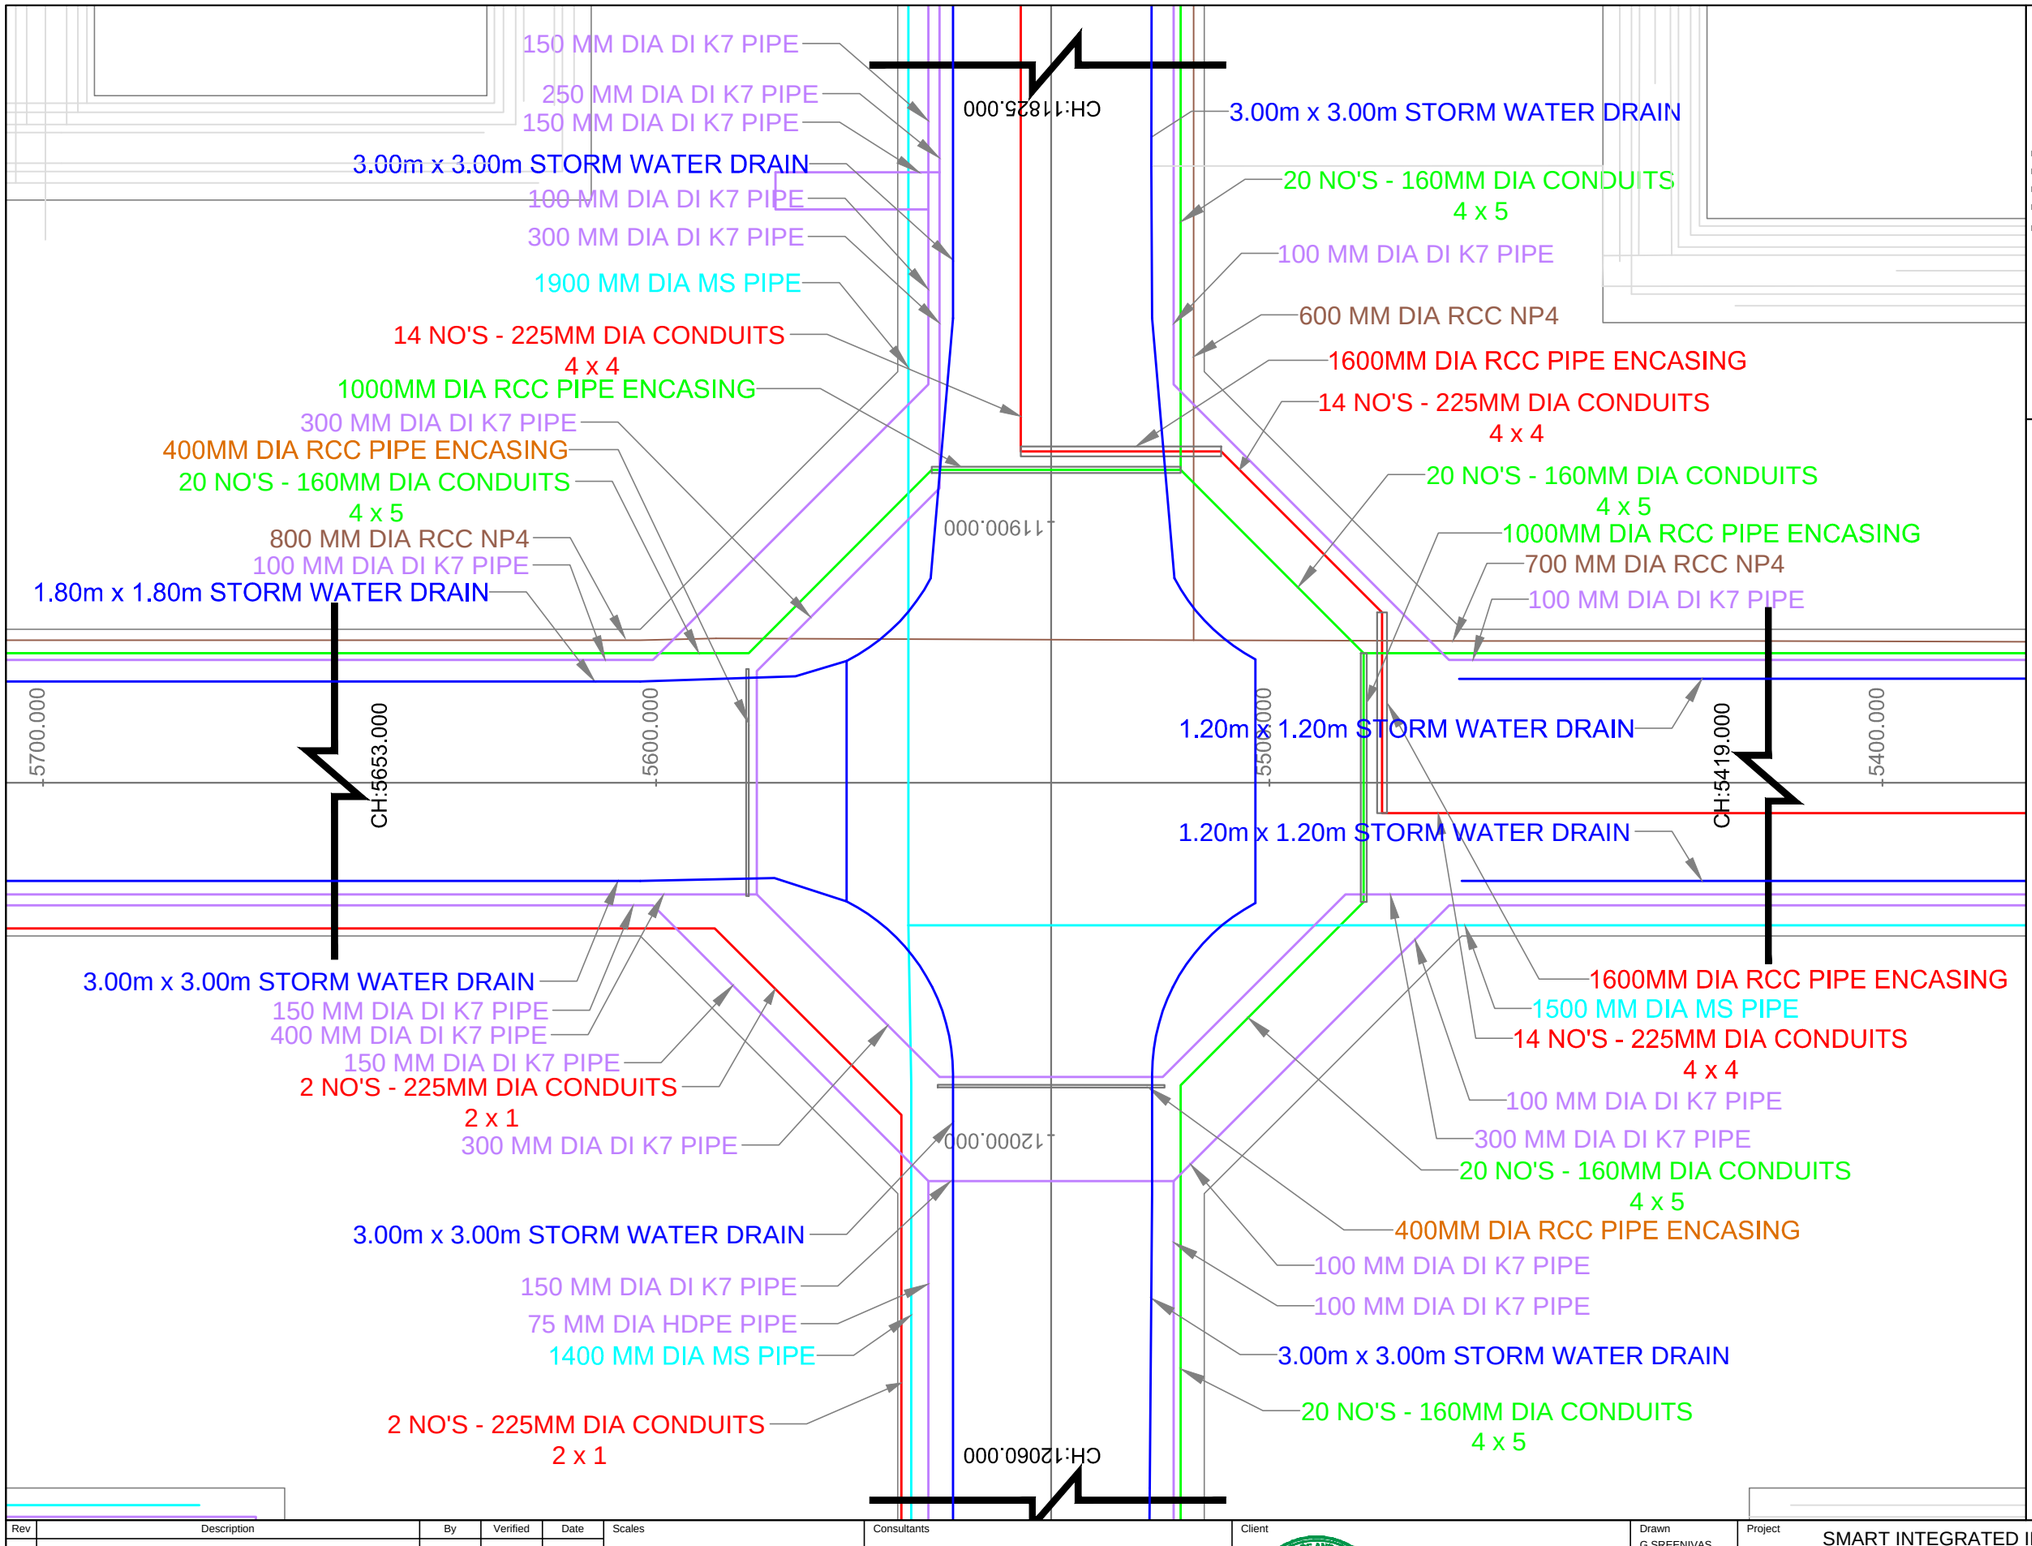

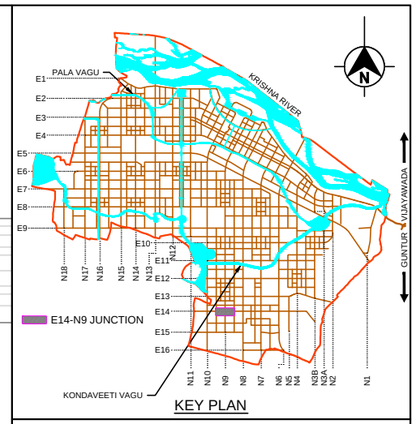

LEGEND

- WATER SUPPLY
- REUSE WATER
- SEWERAGE
- STORM WATER
- POWER (MV)
- POWER (RCC DUCT)
- ICT
- ENCASING PIPE

FOR TENDER DRAWINGS

Rev	Description	By	Verified	Date
R0	ISSUED FOR TENDER	GSR	KSP	08.08.2017

Scales

0 5.0 10 20 30m

SCALE - A1 = 1:500 ; A3 = 1:1000

SCALES SHOWN ARE FOR AN A1 SIZE ORIGINAL DRAWING

Consultants

aarvee associates
architects engineers & consultants pvt. ltd.

GIIC 贵州海上丝路国际投资有限公司 GUIZHOU MARITIME SILK ROAD INTERNATIONAL INVESTMENT CORPORATION

JV

Client

Andhra Pradesh
Amaravati Development
Corporation Ltd. (ADCL)

Drawn	G SREENIVAS
Checked	VEERAJ
Designed	RAMARAJU
Approved	KSSVV PRASAD
Date	08.08.2017

Project: SMART INTEGRATED INFRASTRUCTURE MASTER PLAN AND DETAILED PROJECT REPORTS FOR PHASE-I INFRASTRUCTURE WORKS FOR/AT AMARAVATI CAPITAL CITY

Drawing Title: UTILITIES ARRANGEMENT WITH DETAILS FOR E14-N9 ROAD JUNCTION

Drawing No: AG-1957-DDR-AM-UT-JUN-E14/N9-003

Rev: R0